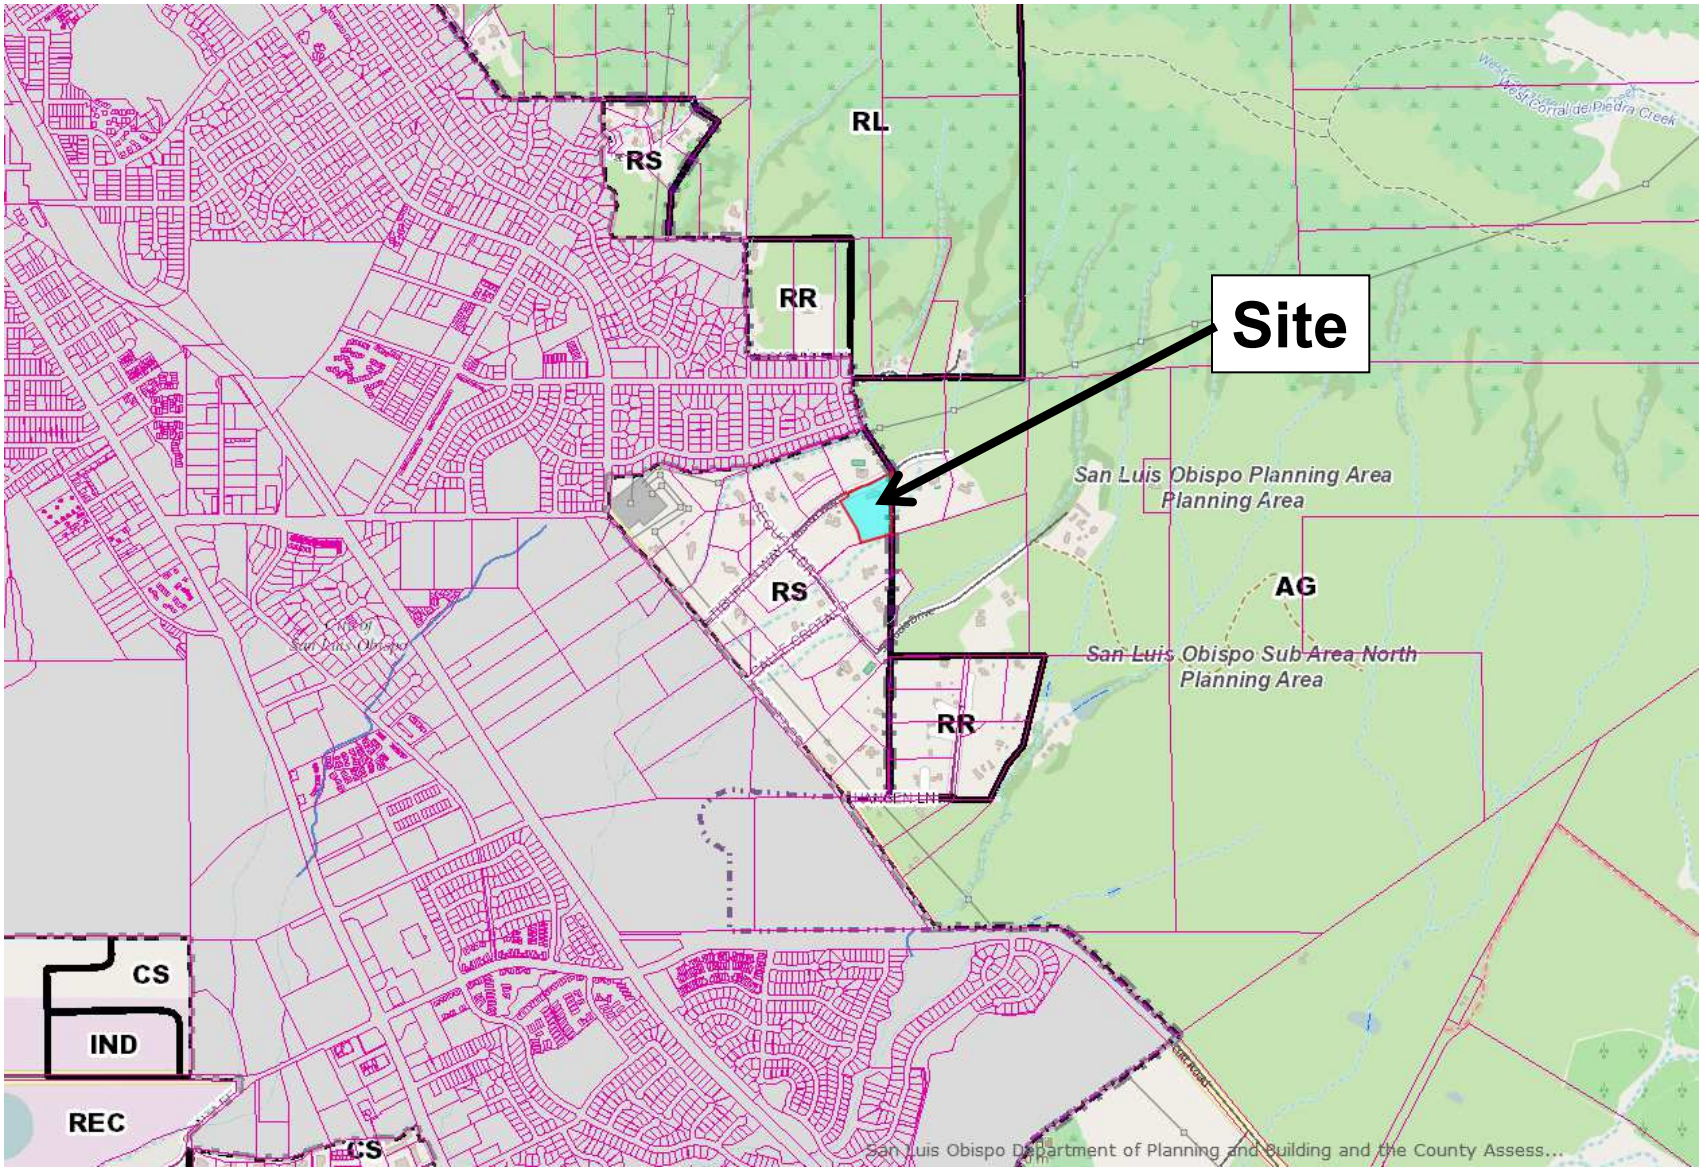

PROJECT

Stenovec Vesting Tentative Parcel Map
SUB2014-00045/CO 13-0013

EXHIBIT

Vicinity Map

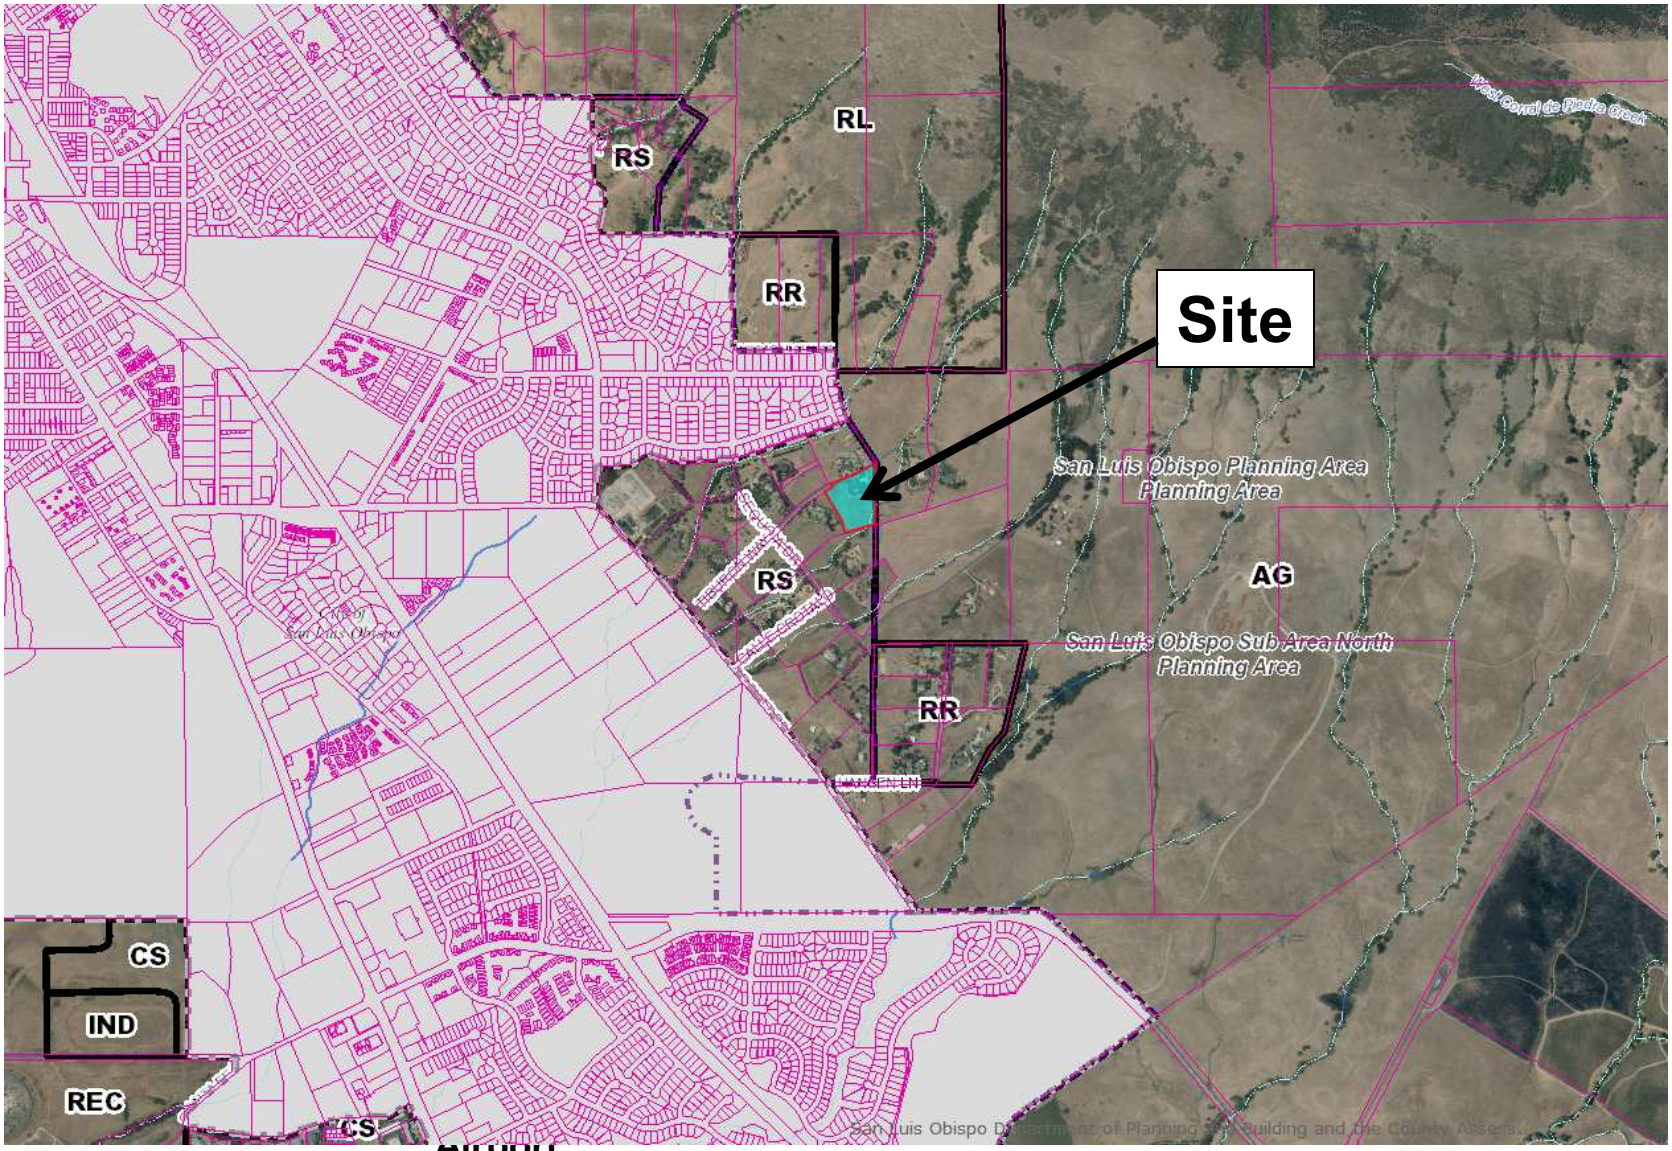

PROJECT

Stenovec Vesting Tentative Parcel Map
SUB2014-00045/CO 13-0013

EXHIBIT

Aerial Photograph

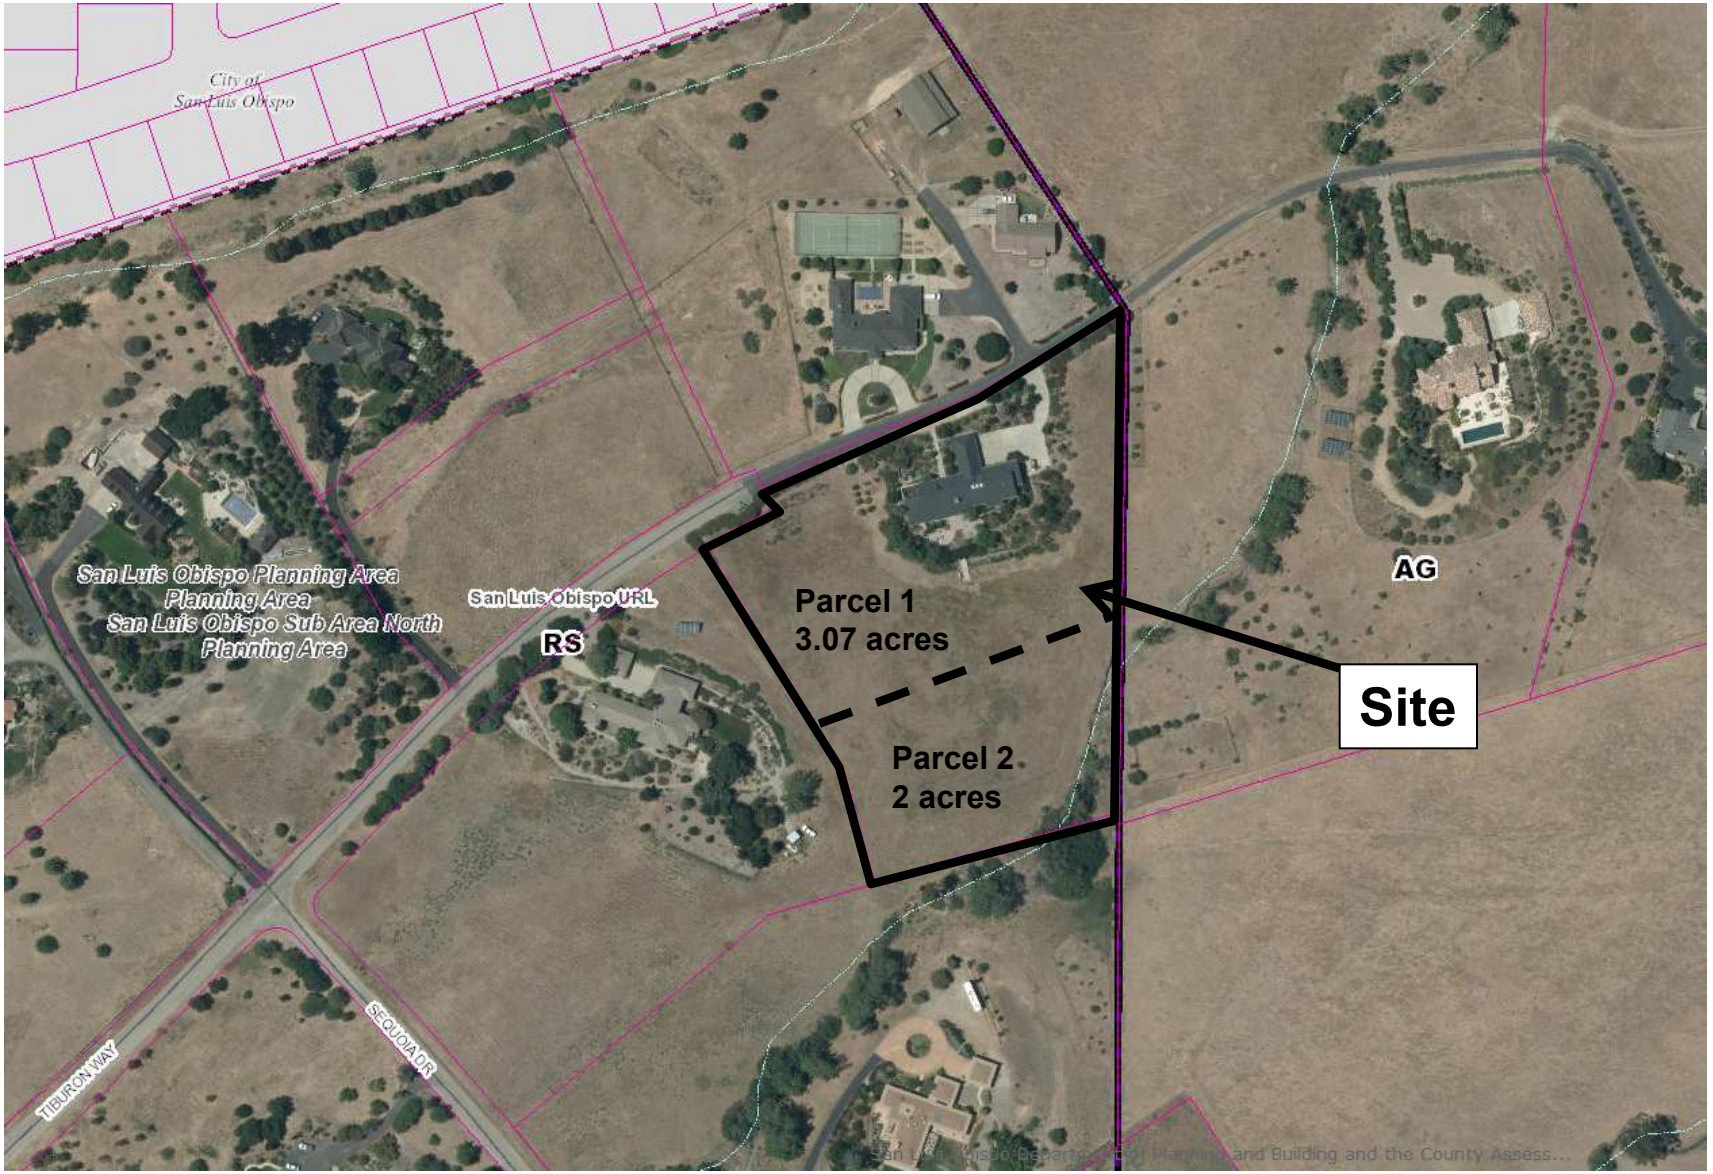

PROJECT

Stenovec Vesting Tentative Parcel Map
SUB2014-00045/CO 13-0013

EXHIBIT

Aerial Photograph

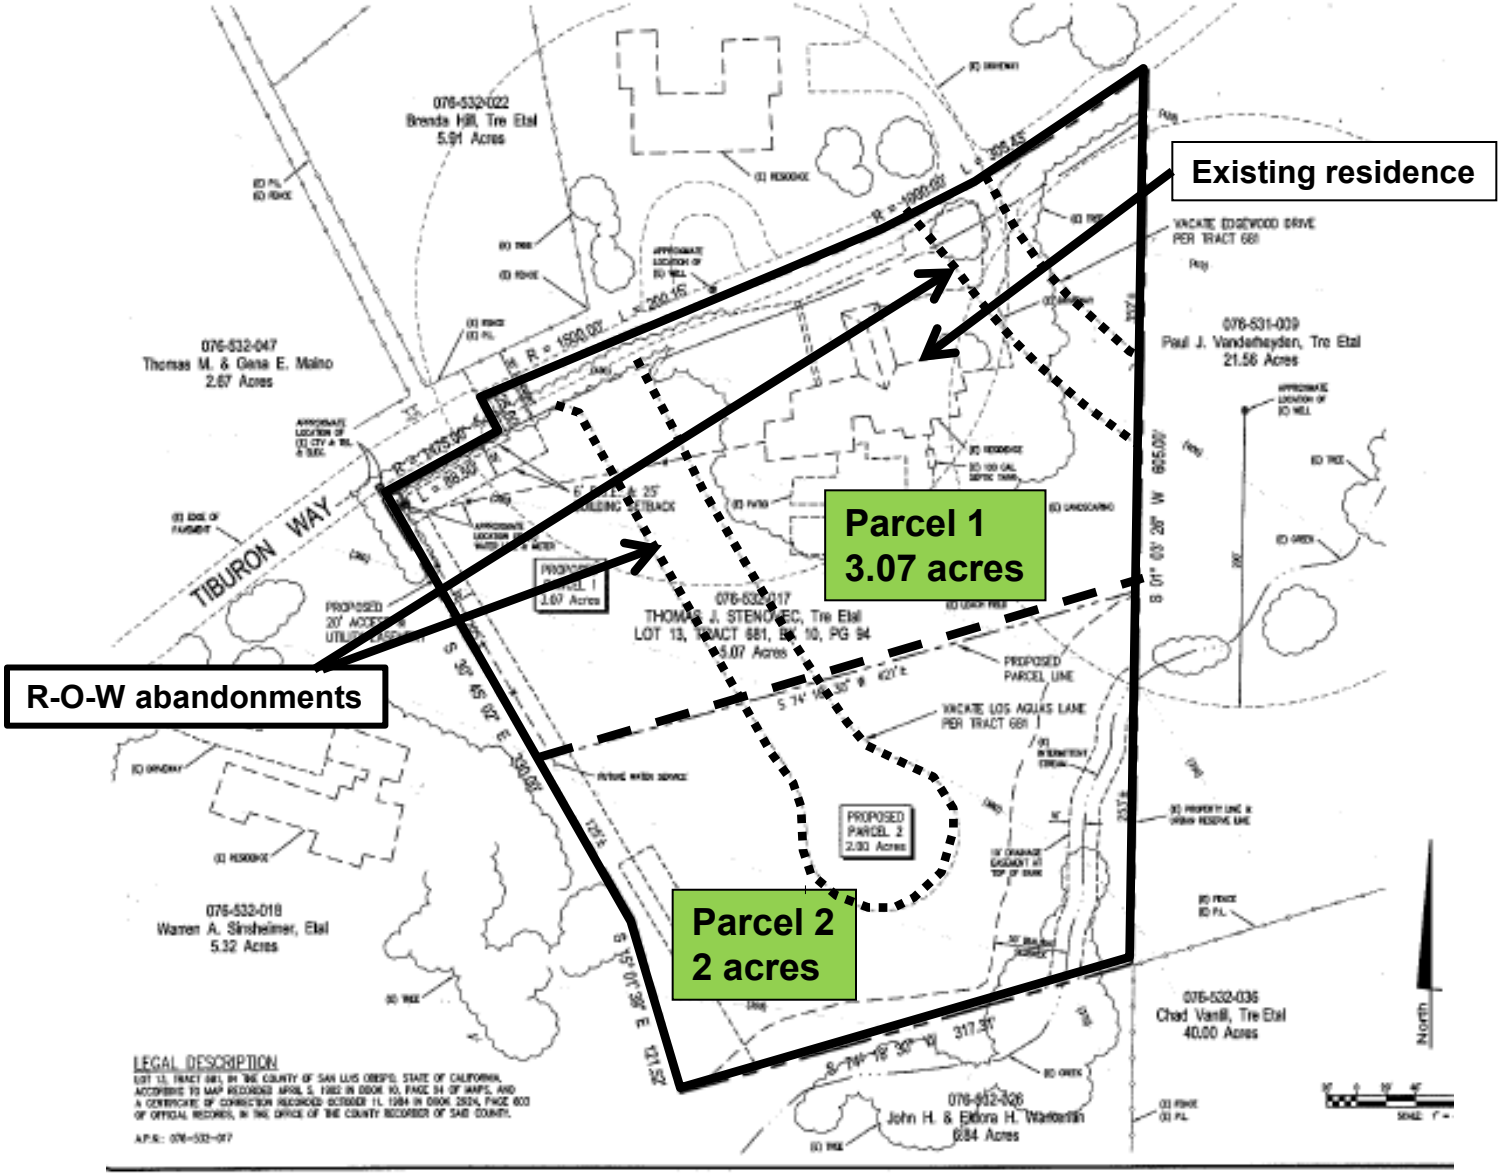

PROJECT

Stenovec Vesting Tentative Parcel Map
SUB2014-00045/CO 13-0013

EXHIBIT

Parcel Map

SAN LUIS OBISPO COUNTY DEPARTMENT OF BUILDING AND PLANNING

Page 3 of 5

Attachment 4 - Graphics

PROJECT

Stenovec Vesting Tentative Parcel Map
SUB2014-00045/CO 13-0013

EXHIBIT

Current Maps in process