ATTACHMENT 03

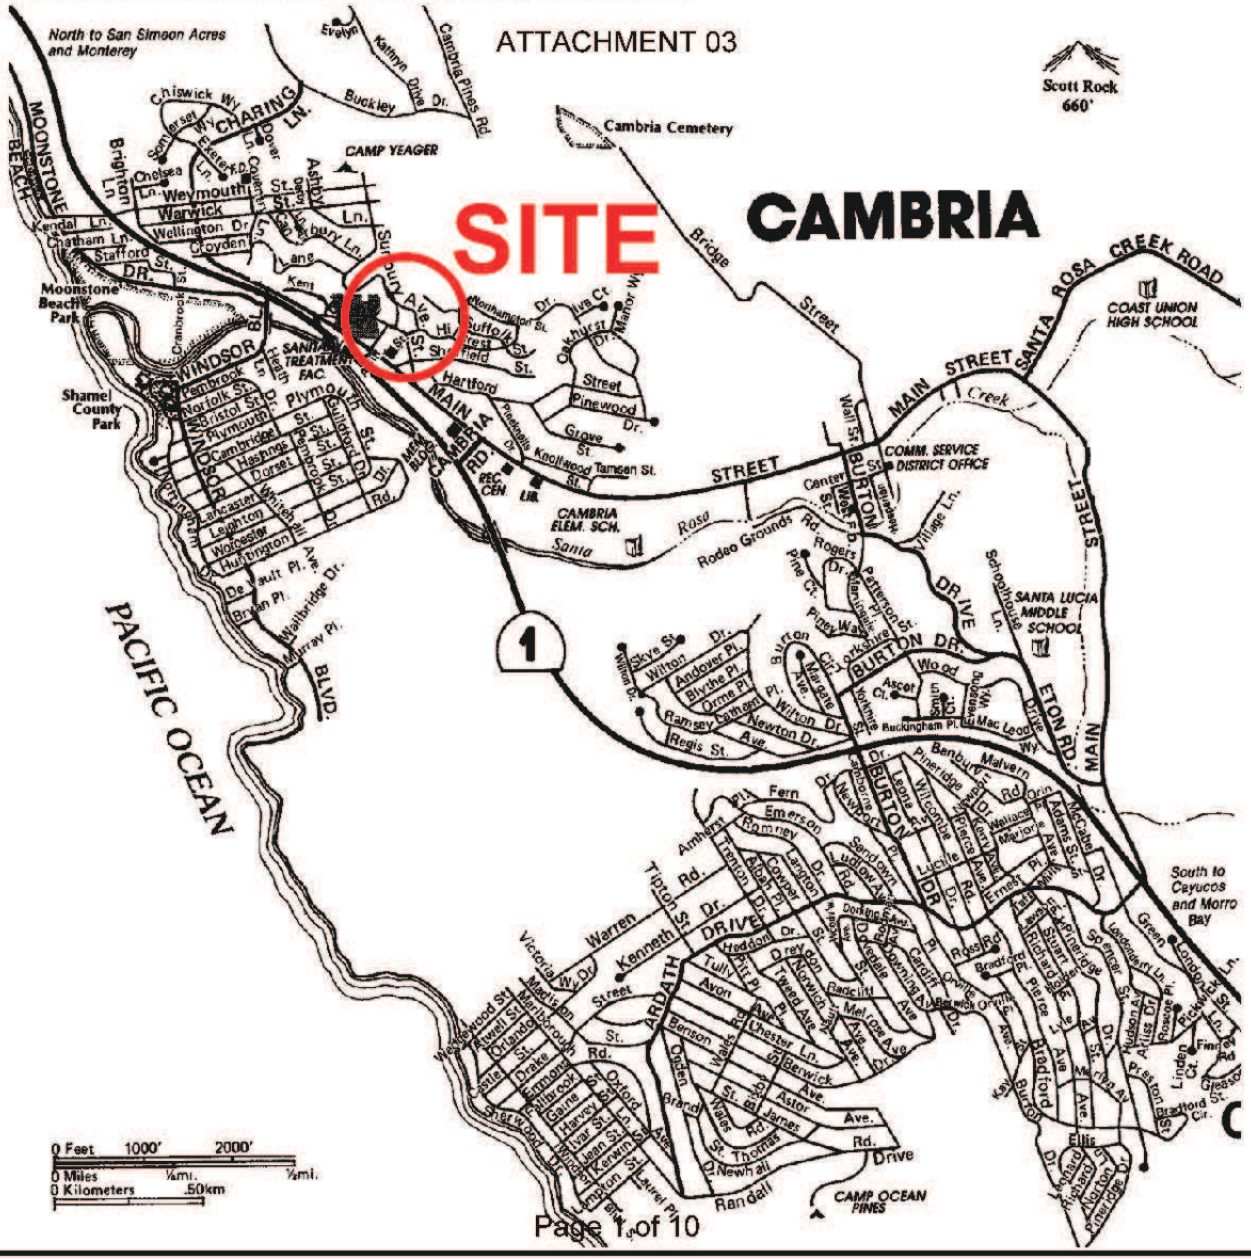

PROJECT

Minor Use Permit
YSUSI / DRC2015-00035

EXHIBIT

Vicinity Map

ATTACHMENT 03

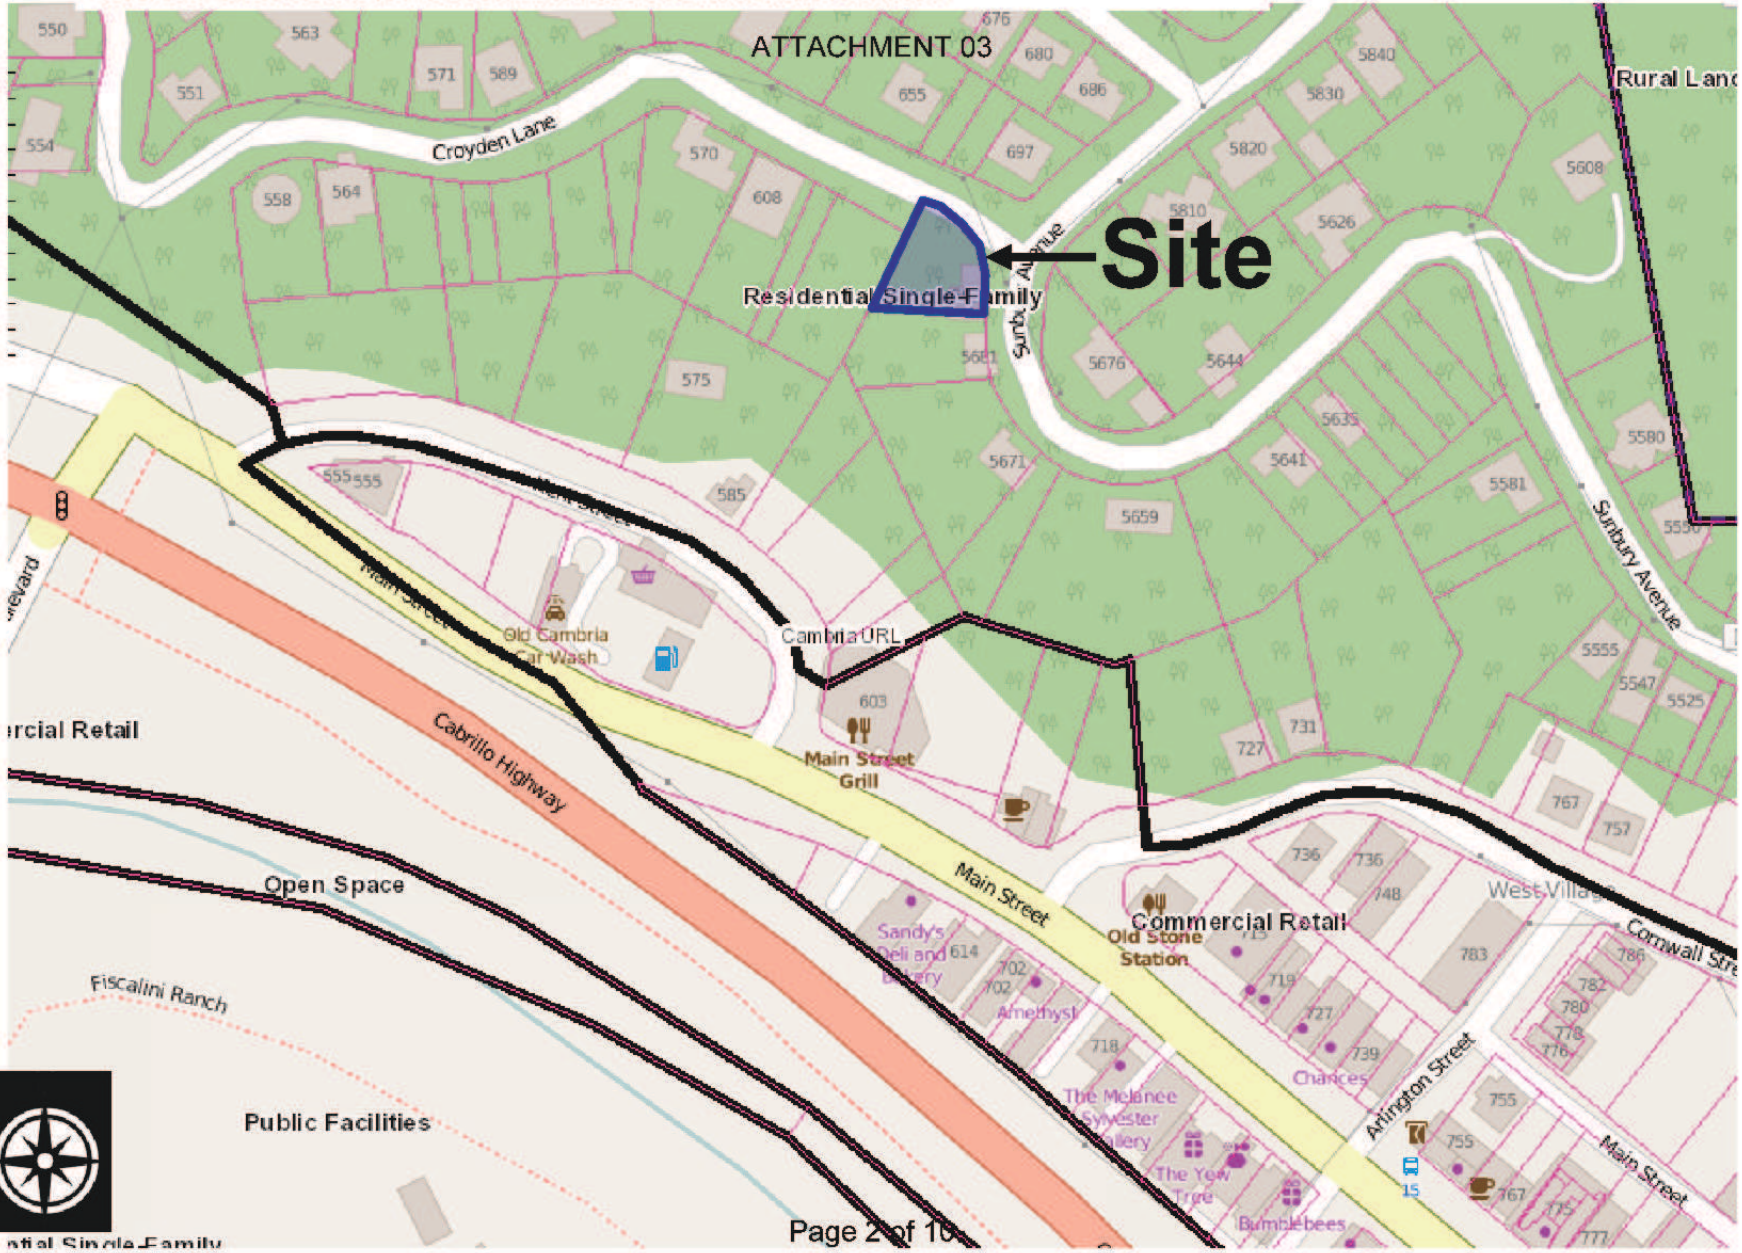

PROJECT

Minor Use Permit
YSUSI / DRC2015-00035

EXHIBIT

Land Use Category Map

PROJECT

Minor Use Permit
YSUSI / DRC2015-00035

EXHIBIT

Aerial Photograph

ATTACHMENT 03

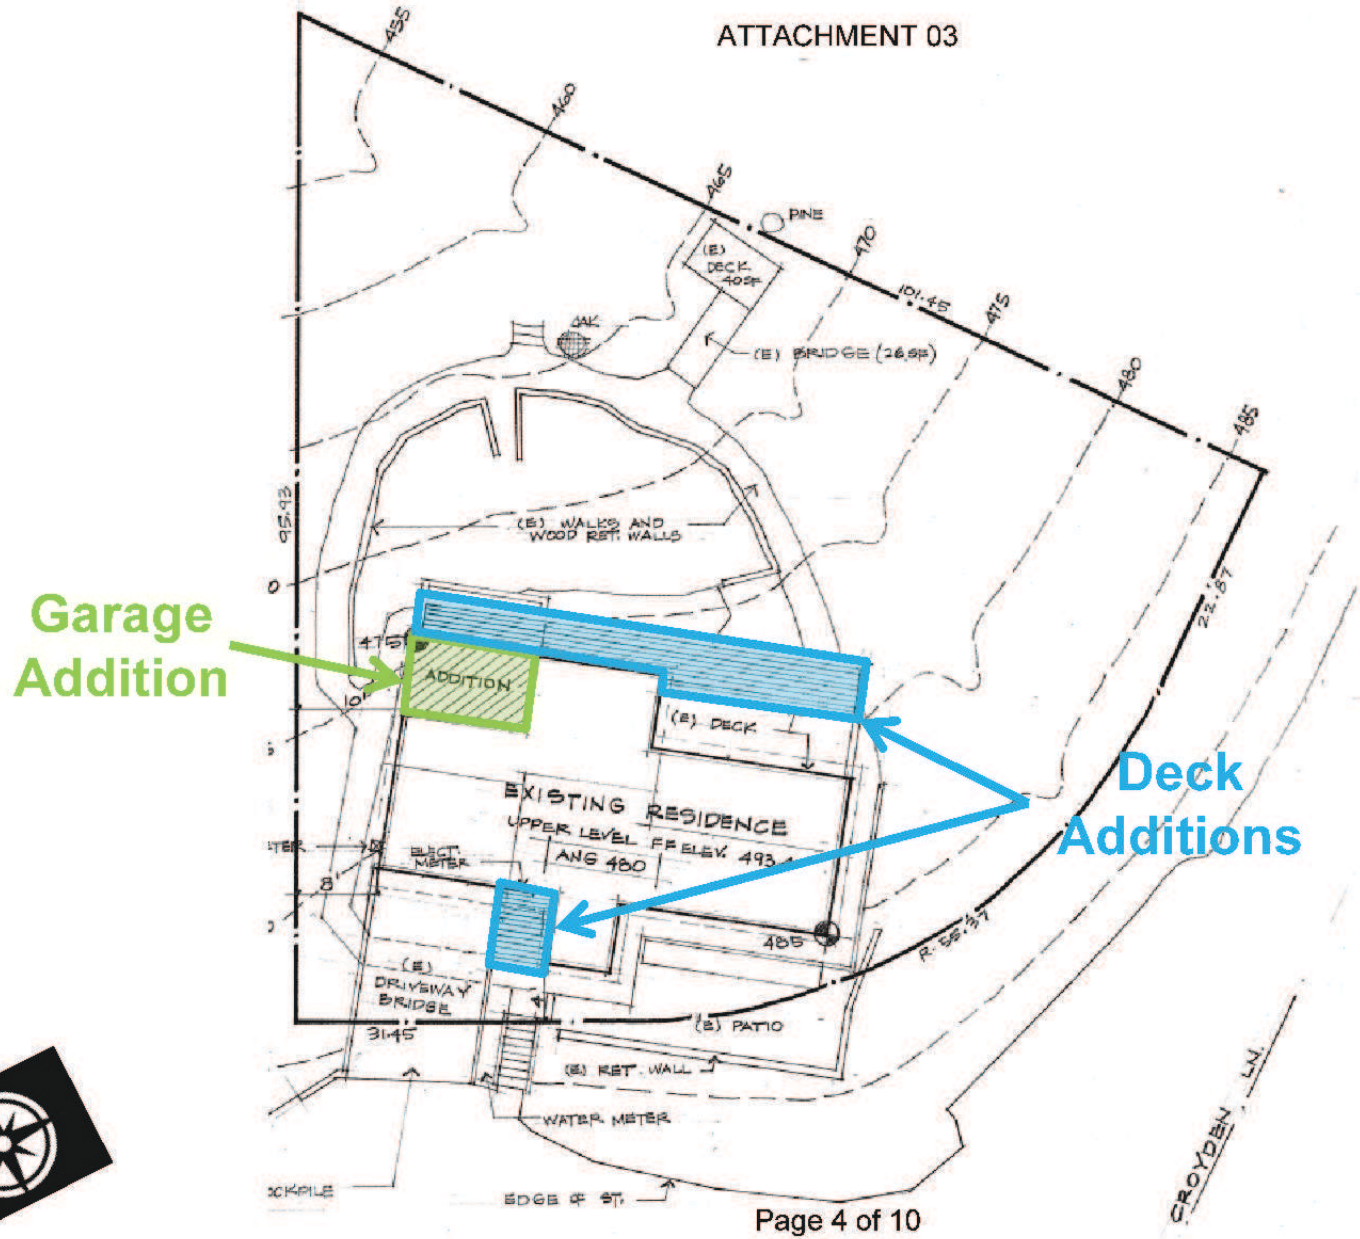

PROJECT

Minor Use Permit
YSUSI / DRC2015-00035

EXHIBIT

Site Plan

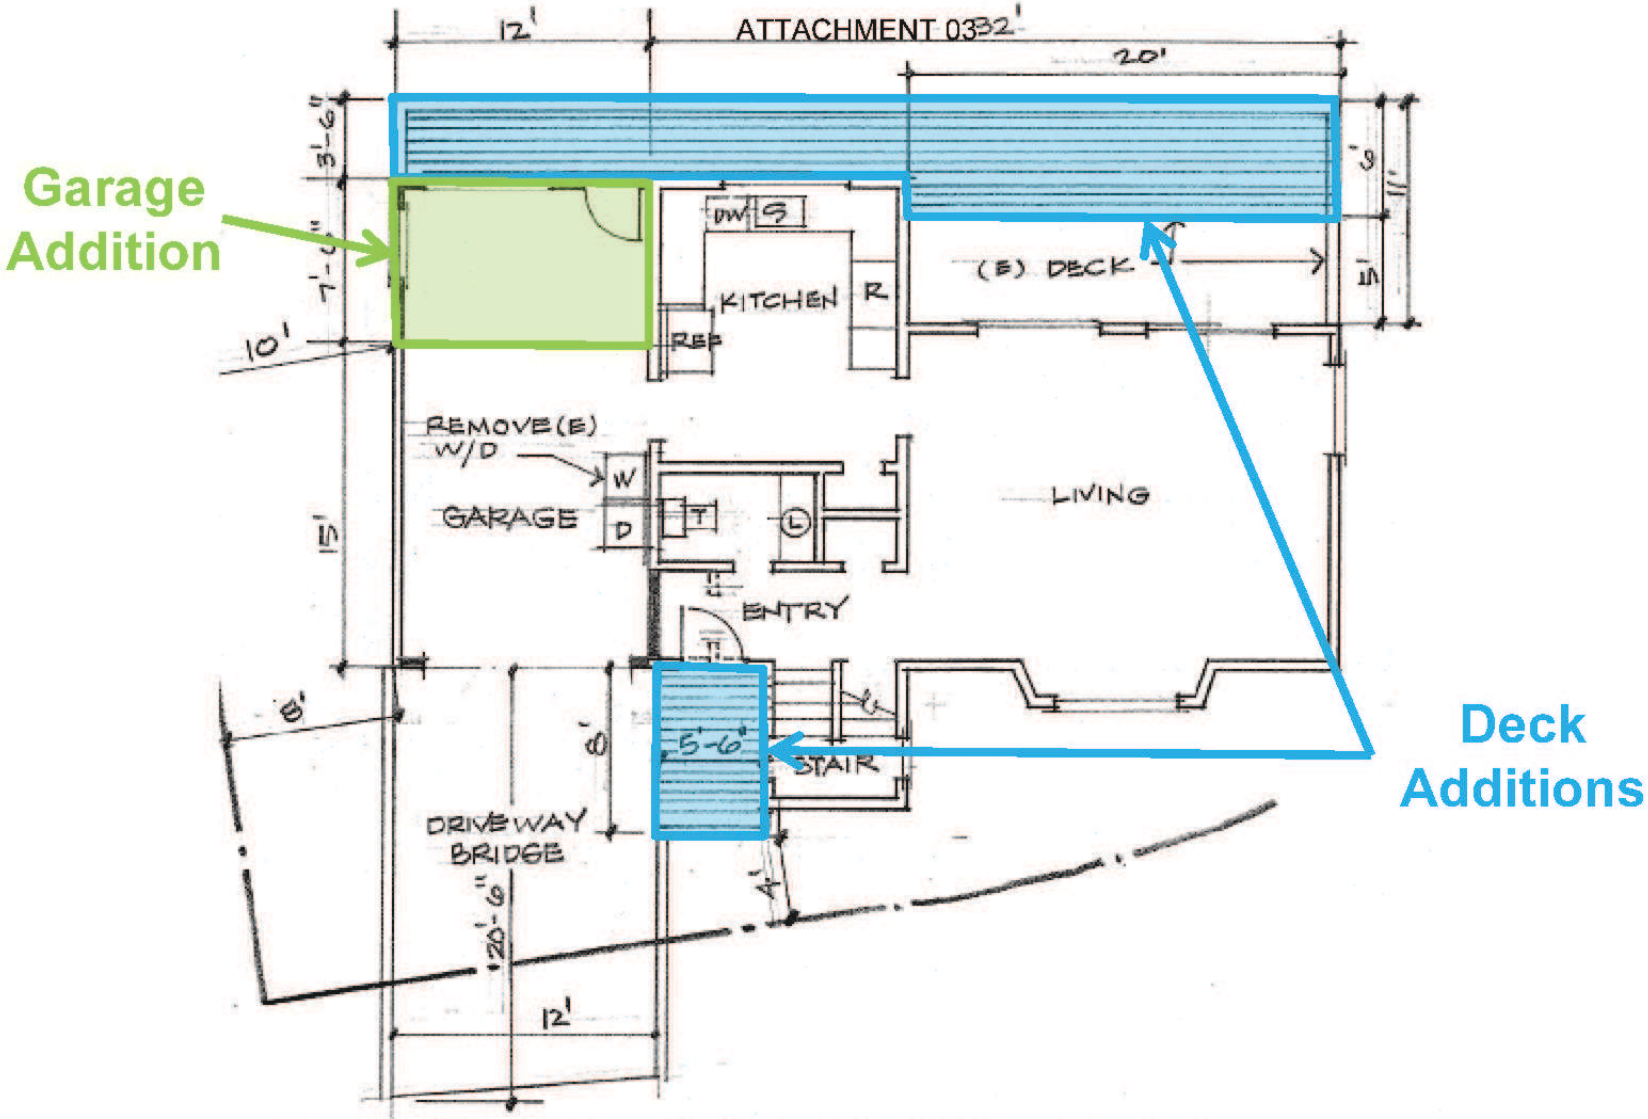

PROJECT

Minor Use Permit
YSUSI / DRC2015-00035

EXHIBIT

Upper Level Floor Plan

ATTACHMENT 03

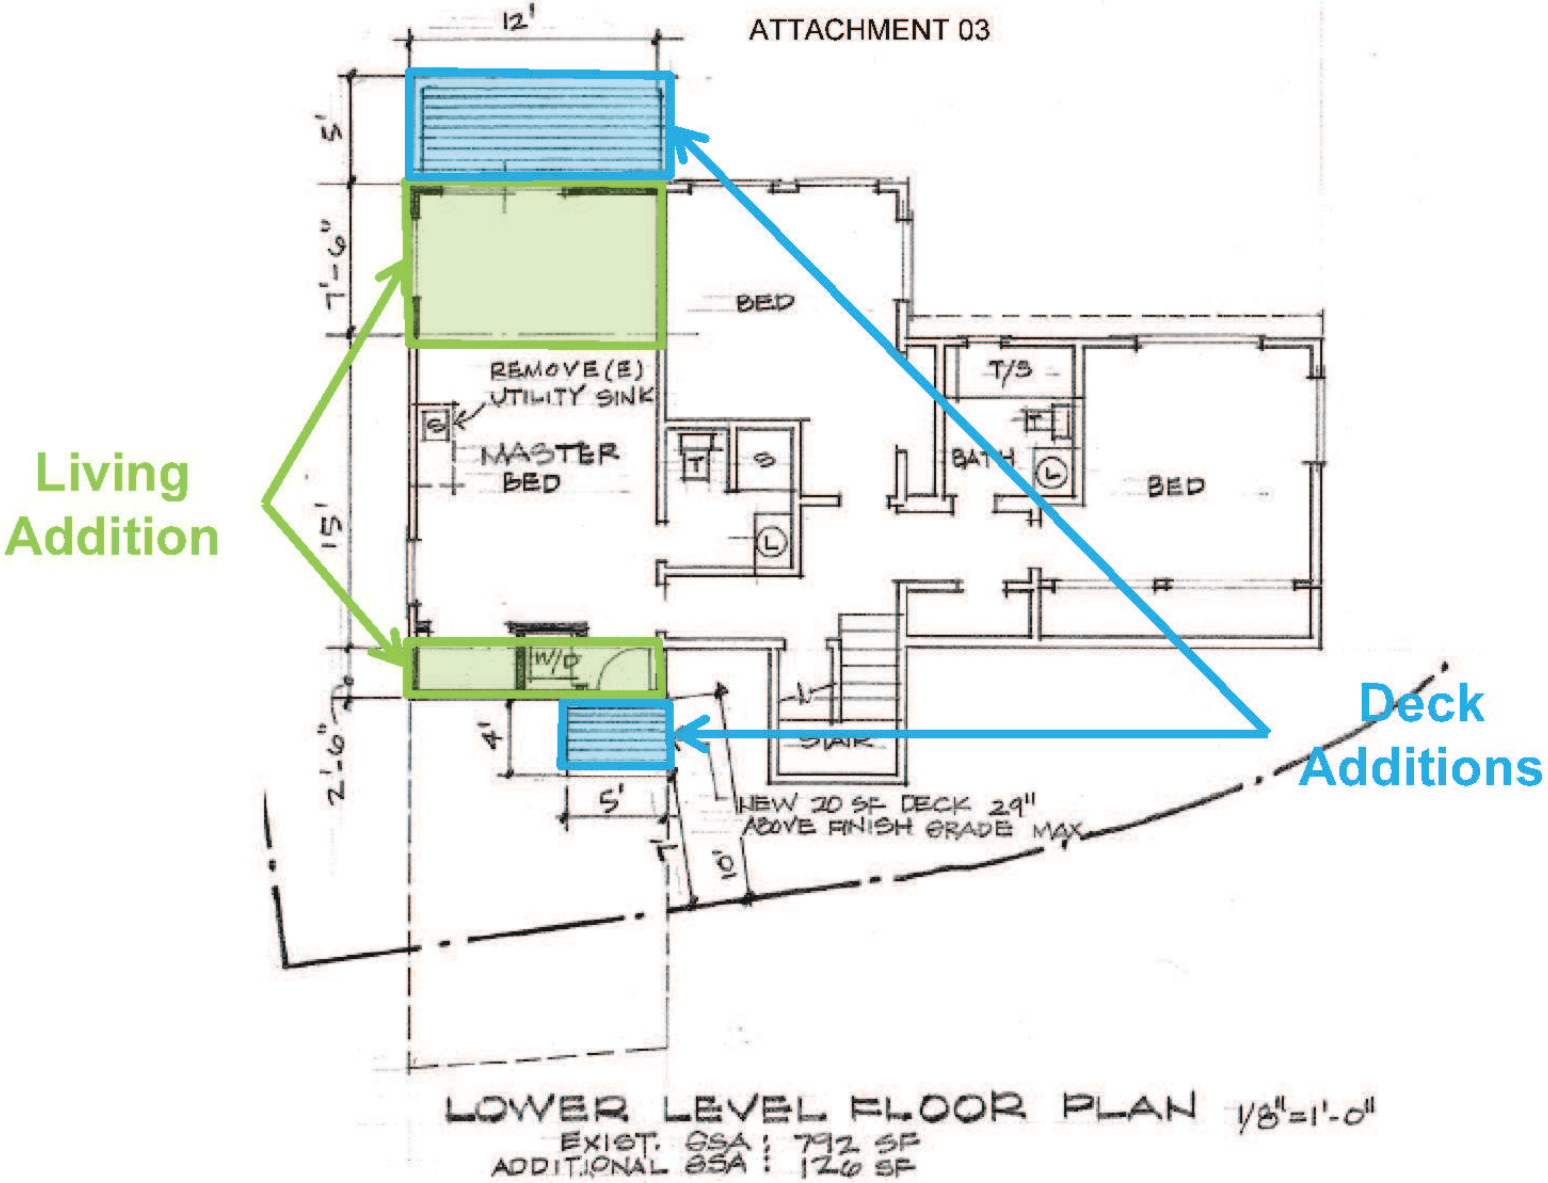

PROJECT
Minor Use Permit
YSUSI / DRC2015-00035

EXHIBIT
Lower Level Floor Plan

ATTACHMENT 03

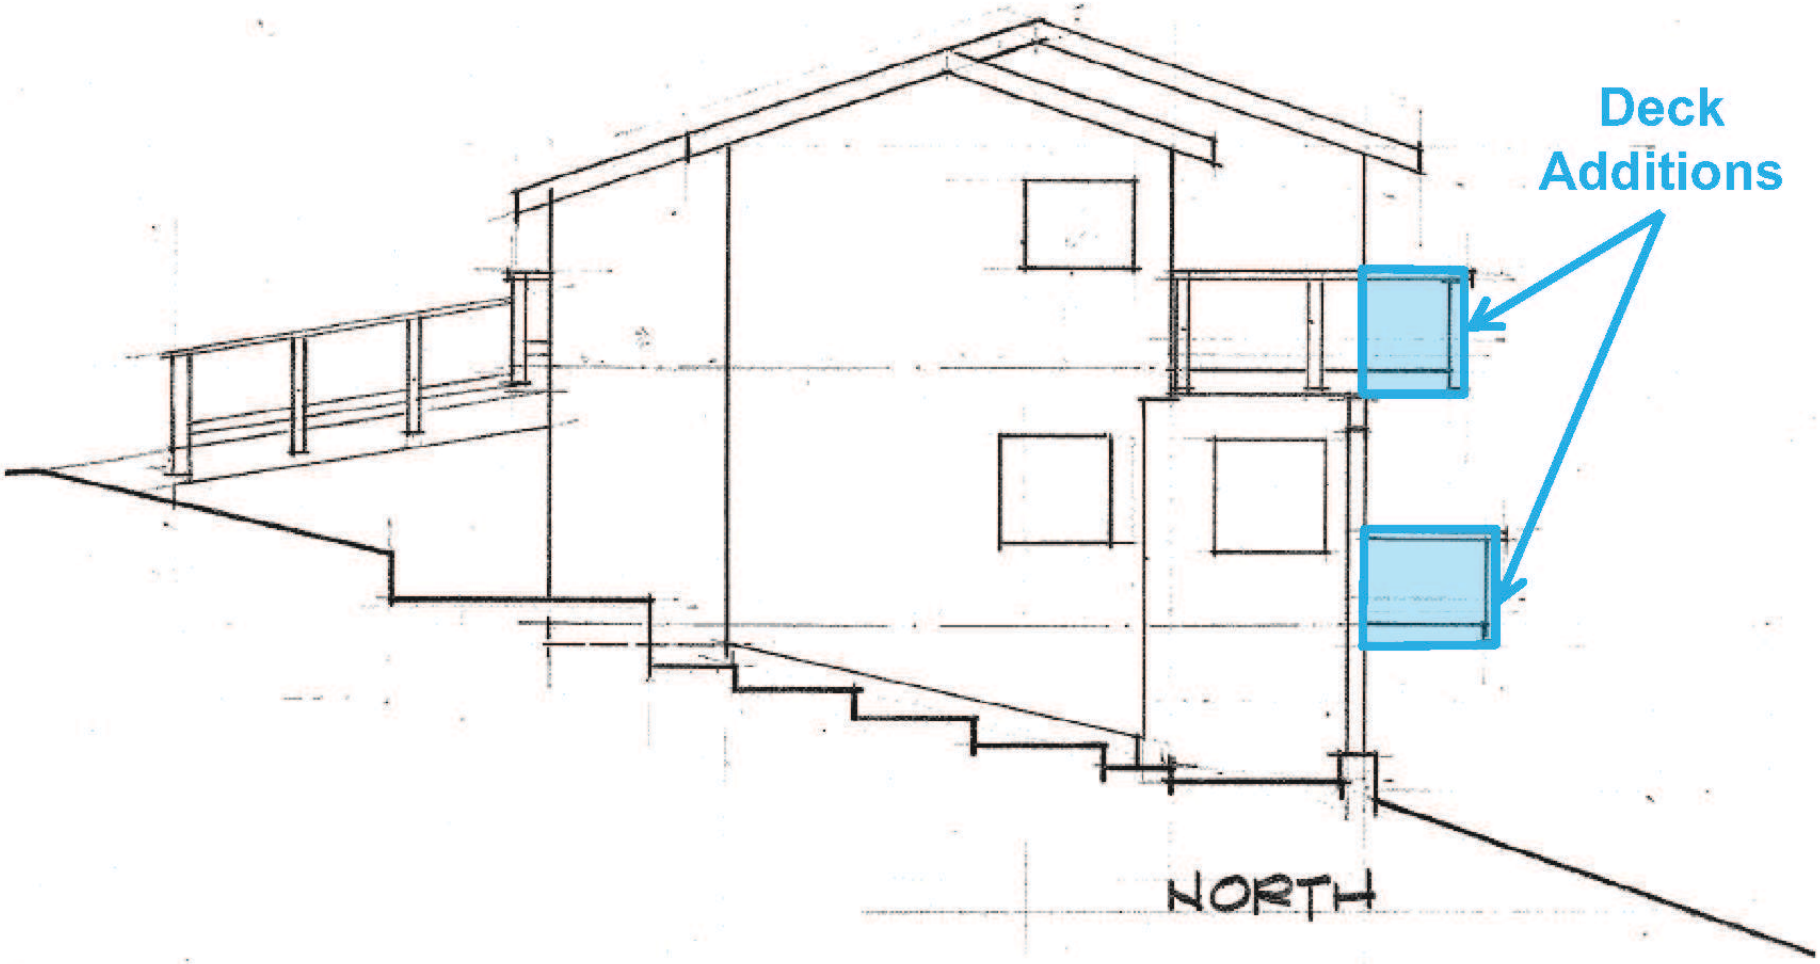

PROJECT
Minor Use Permit
YSUSI / DRC2015-00035

EXHIBIT
North Elevation

ATTACHMENT 03

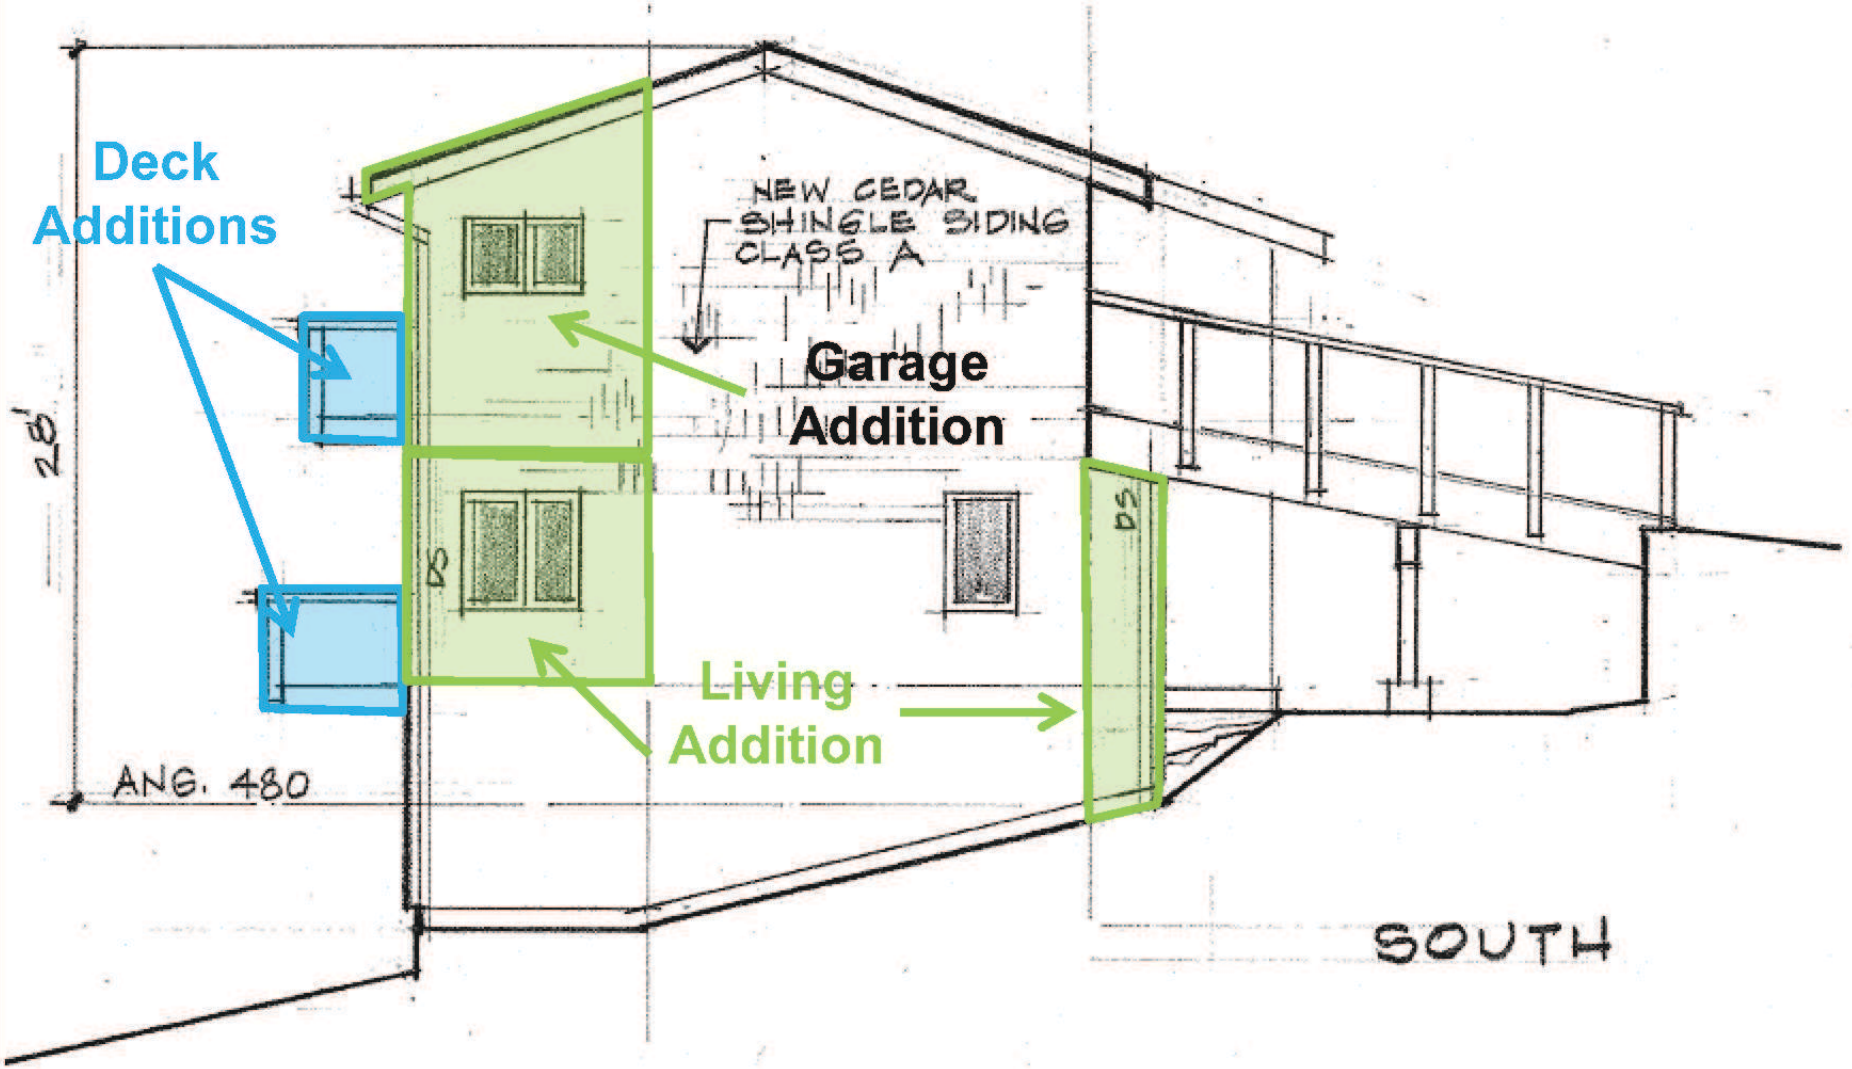

PROJECT
Minor Use Permit
YSUSI / DRC2015-00035

EXHIBIT
South Elevation

ATTACHMENT 03

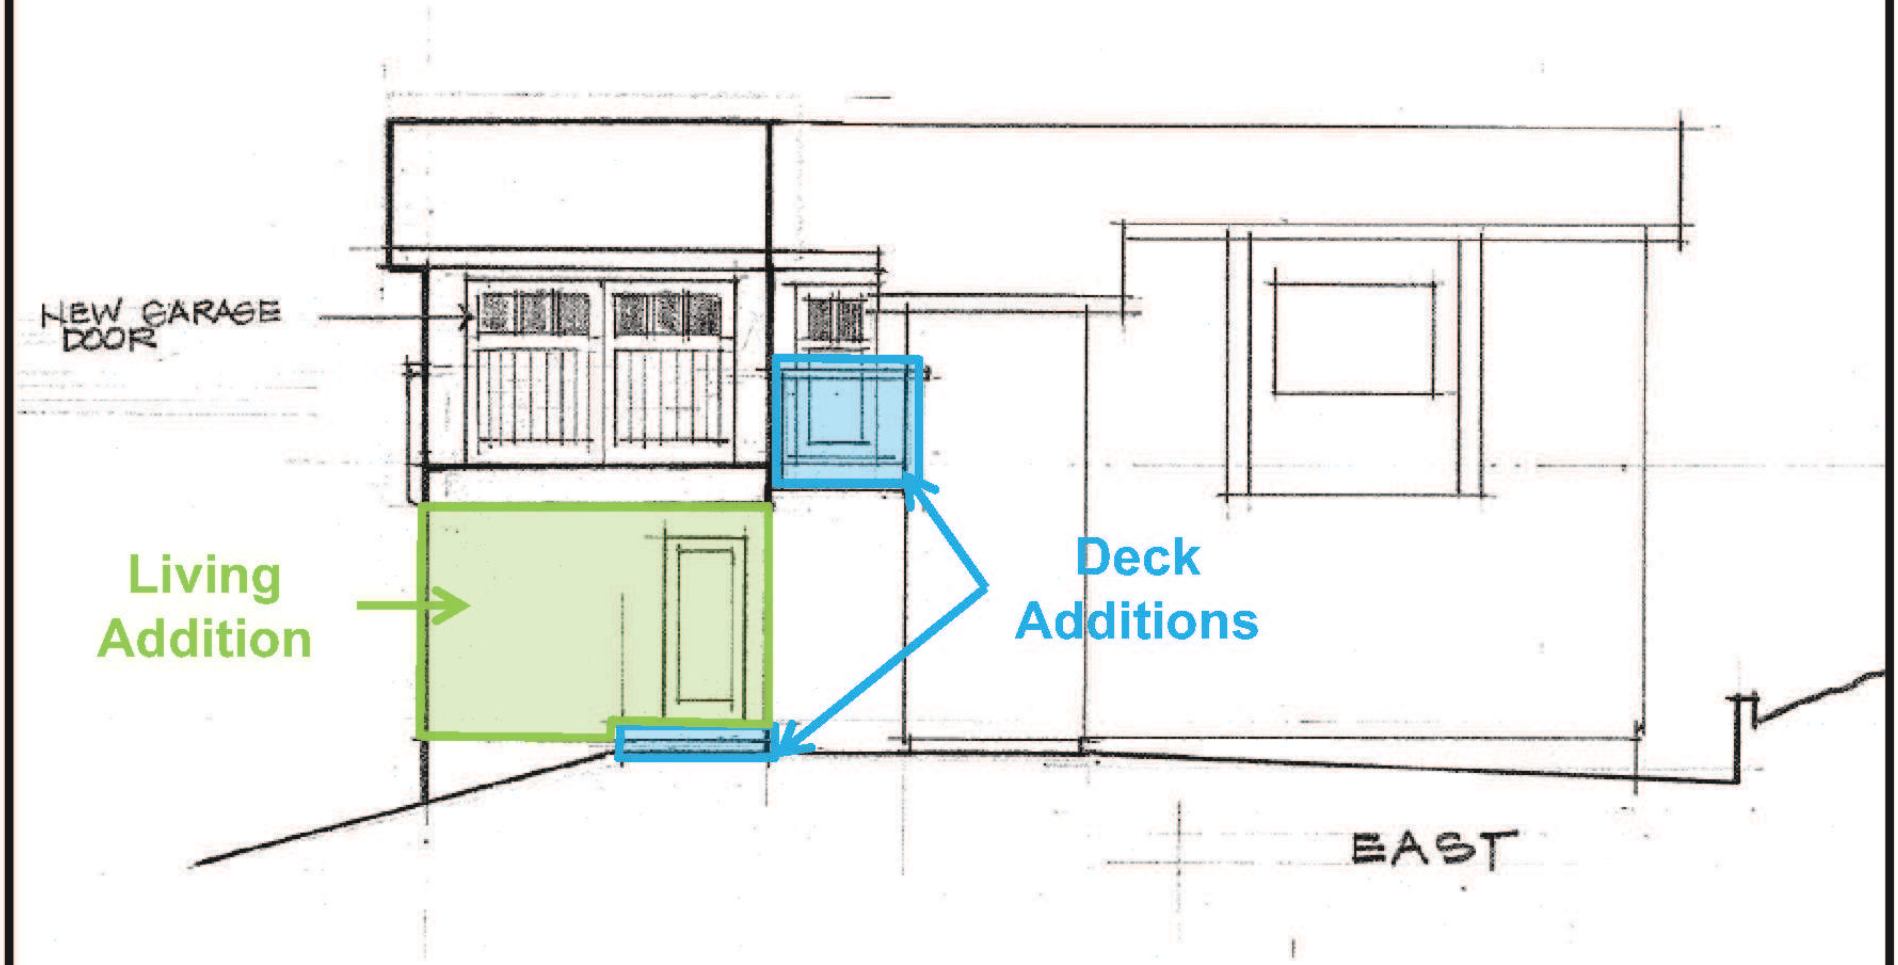

PROJECT
Minor Use Permit
YSUSI / DRC2015-00035

EXHIBIT
East Elevation

ATTACHMENT 03

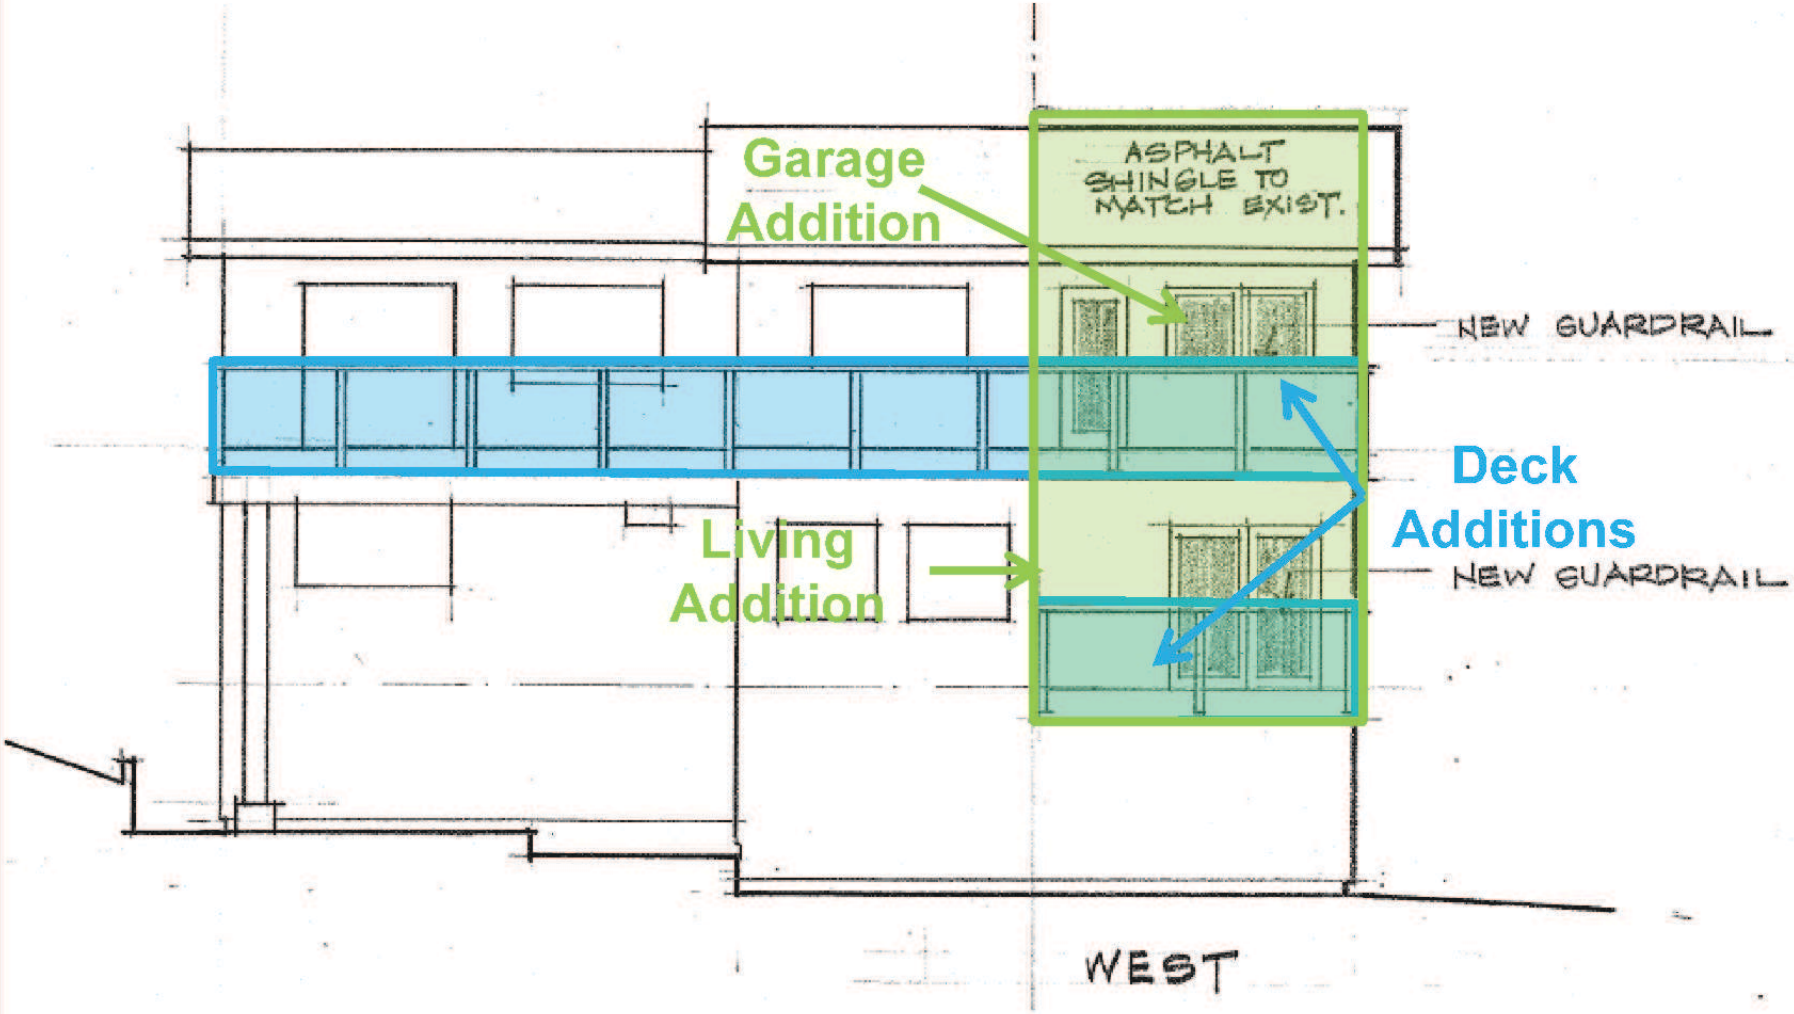

PROJECT
Minor Use Permit
YSUSI / DRC2015-00035

EXHIBIT
West Elevation