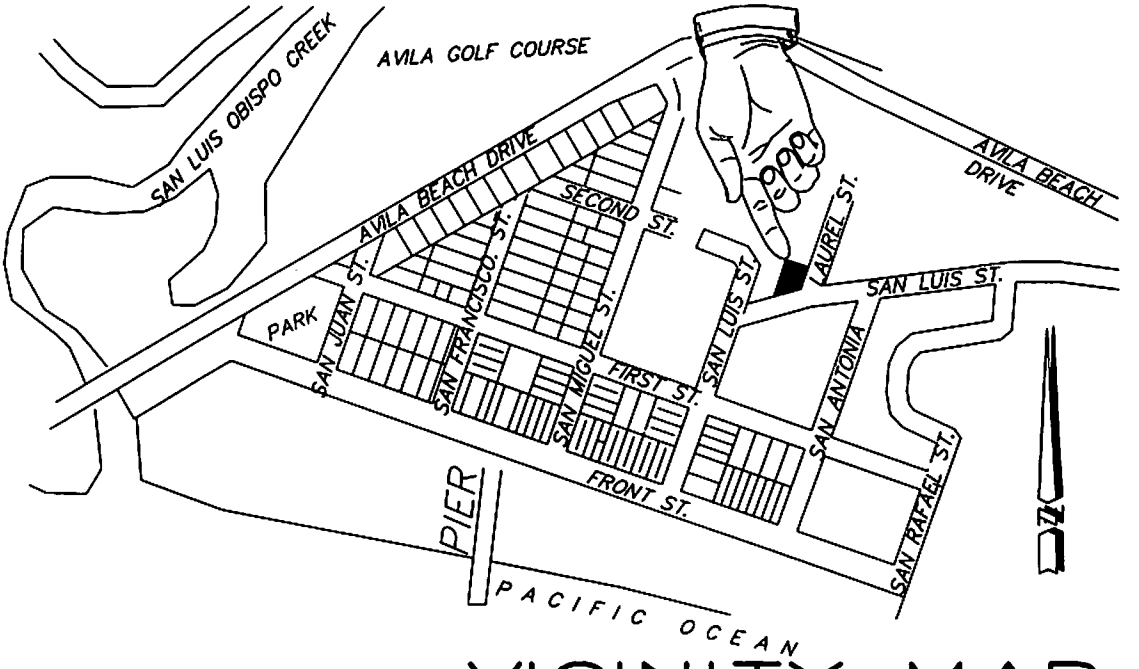

VICINITY MAP

NOT TO SCALE

PARCEL MAP
CO 08-0155

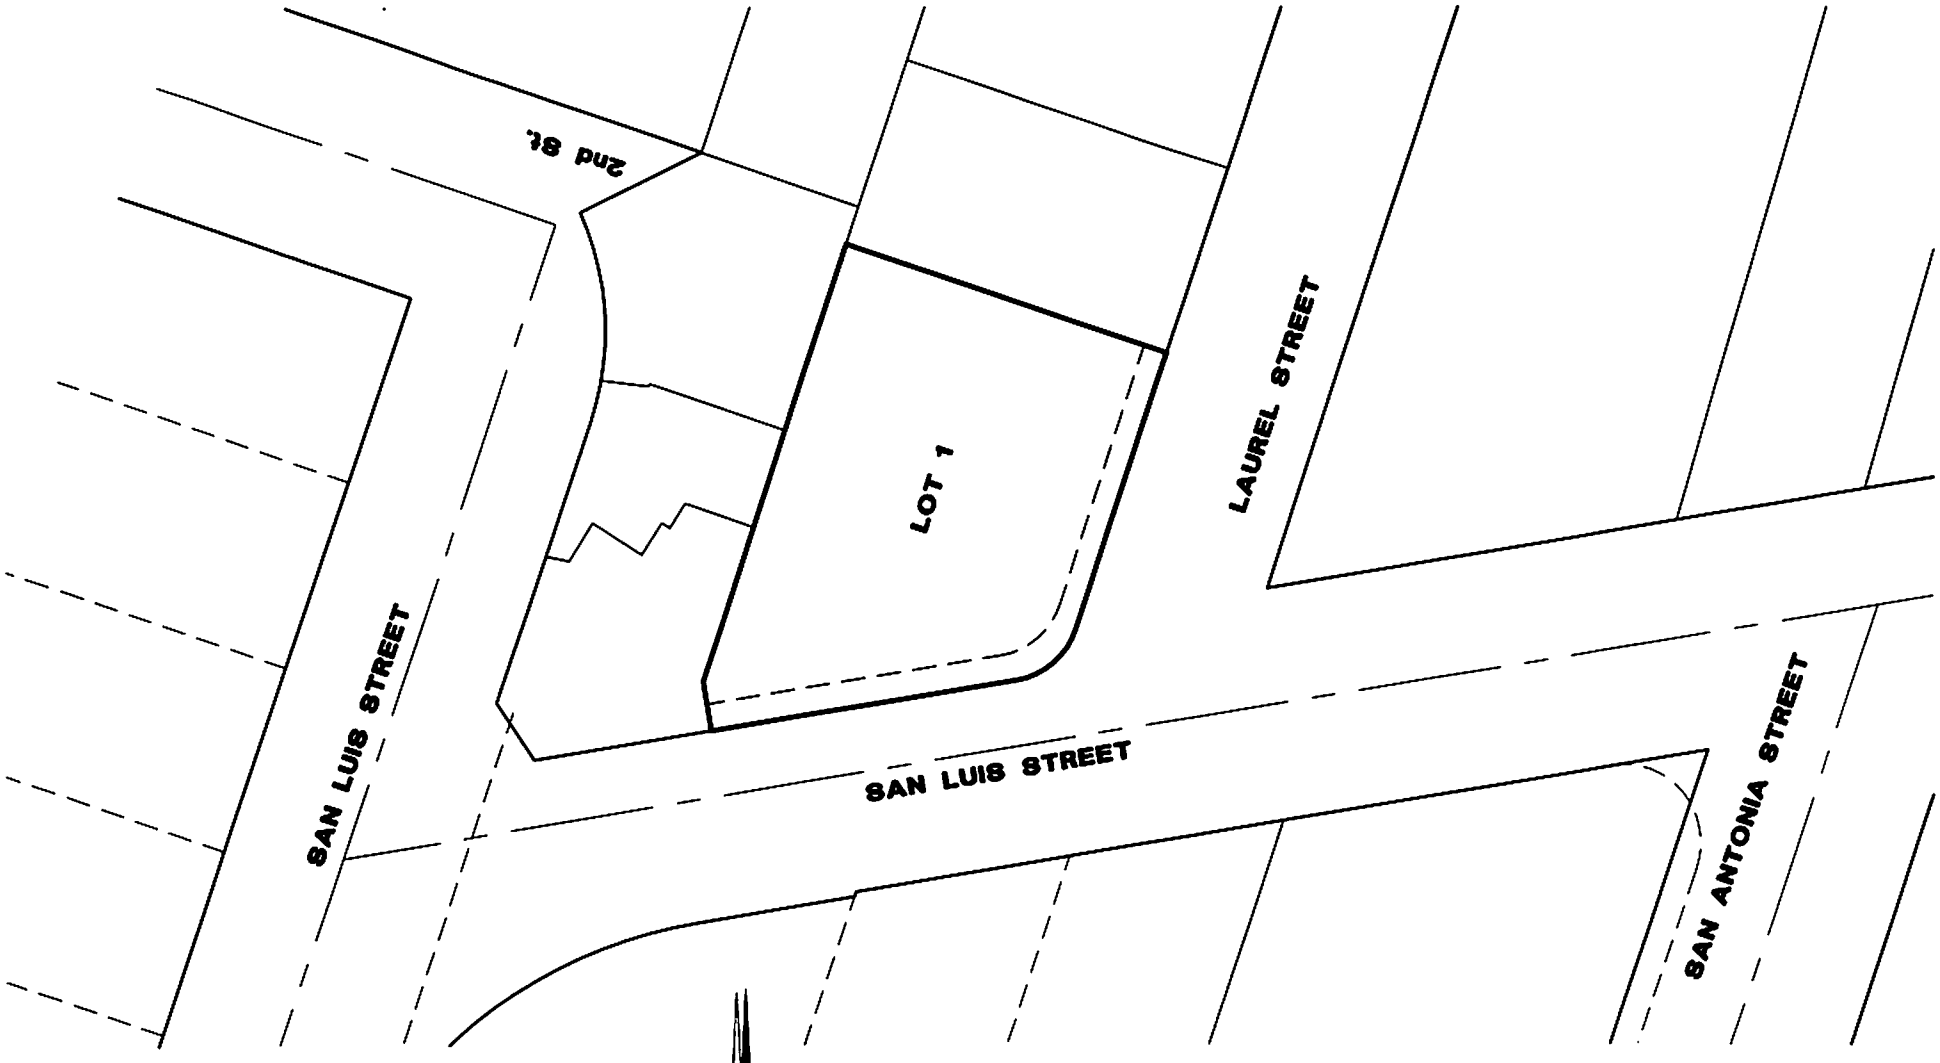

GRAPHIC SCALE

20 0 10 20 40

(IN FEET)
1 inch = 20 ft.

PARCEL MAP
CO 08-0155
SAN LUIS STREET CONDOMINIUMS

A 4-UNIT CONDOMINIUM SUBDIVISION

PORTION OF LOTS 14 AND 15 OF THE JUNIOR ADDITION TO THE TOWN OF AVILA, AS SHOWN ON MAP FILED IN BOOK 3 OF MAPS AT PAGE 41

COMMUNITY OF AVILA BEACH
COUNTY OF SAN LUIS OBISPO, STATE OF CALIFORNIA

MBS LAND SURVEYS
MICHAEL B. STANTON, PLS 5702
3563 SUELDO STREET, UNICT Q
SAN LUIS OBISPO, CA 93401
805-594-1960

AUGUST, 2015 JOB NO. 10-007 SHEET 2 OF 3 SHEETS