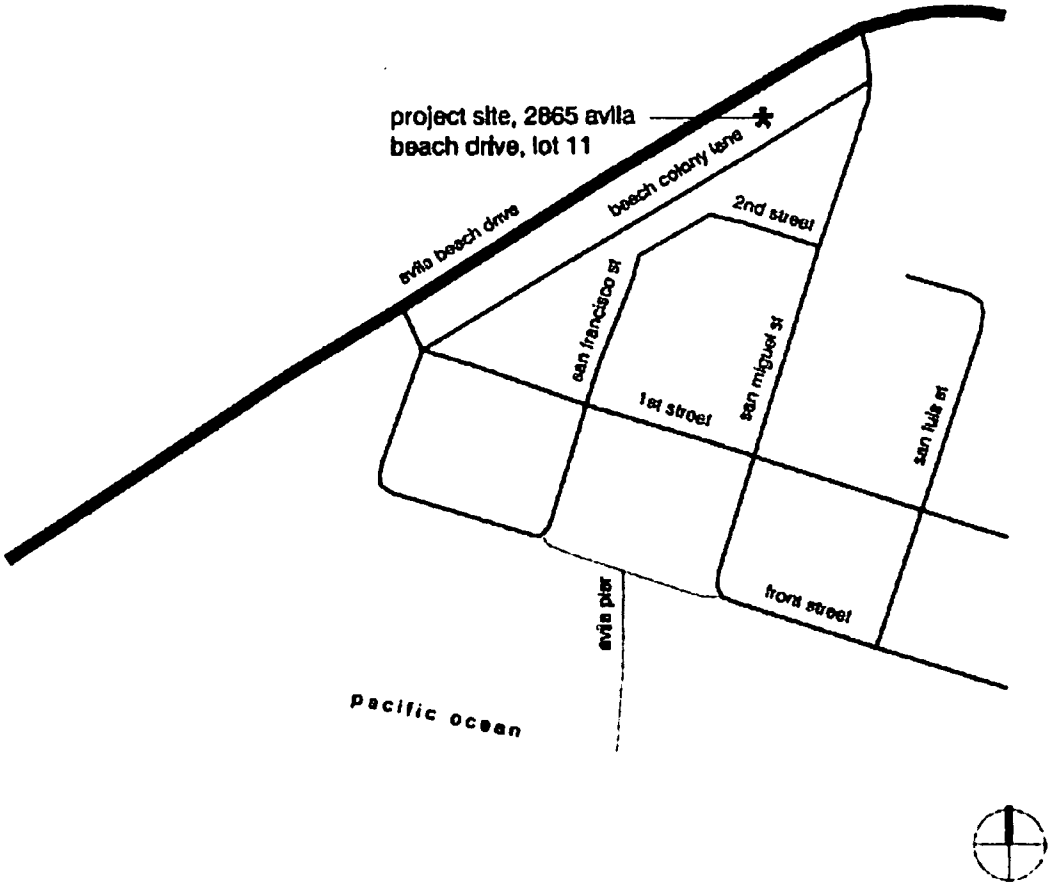

ABOVE GRADE ENGINEERING 1304 Broad Street, San Luis Obispo, CA 93401 phone:(805) 540-5115 • fax:(805) 540-5116 A California Corporation • Scott Stokes PE # 58256	CO14-0021 LOT 11, AVILA BEACH, CA	SCALE: NOT TO SCALE JOB NUMBER: 13173 BY: EJB DATE: 11/17/2015 VICINITY MAP

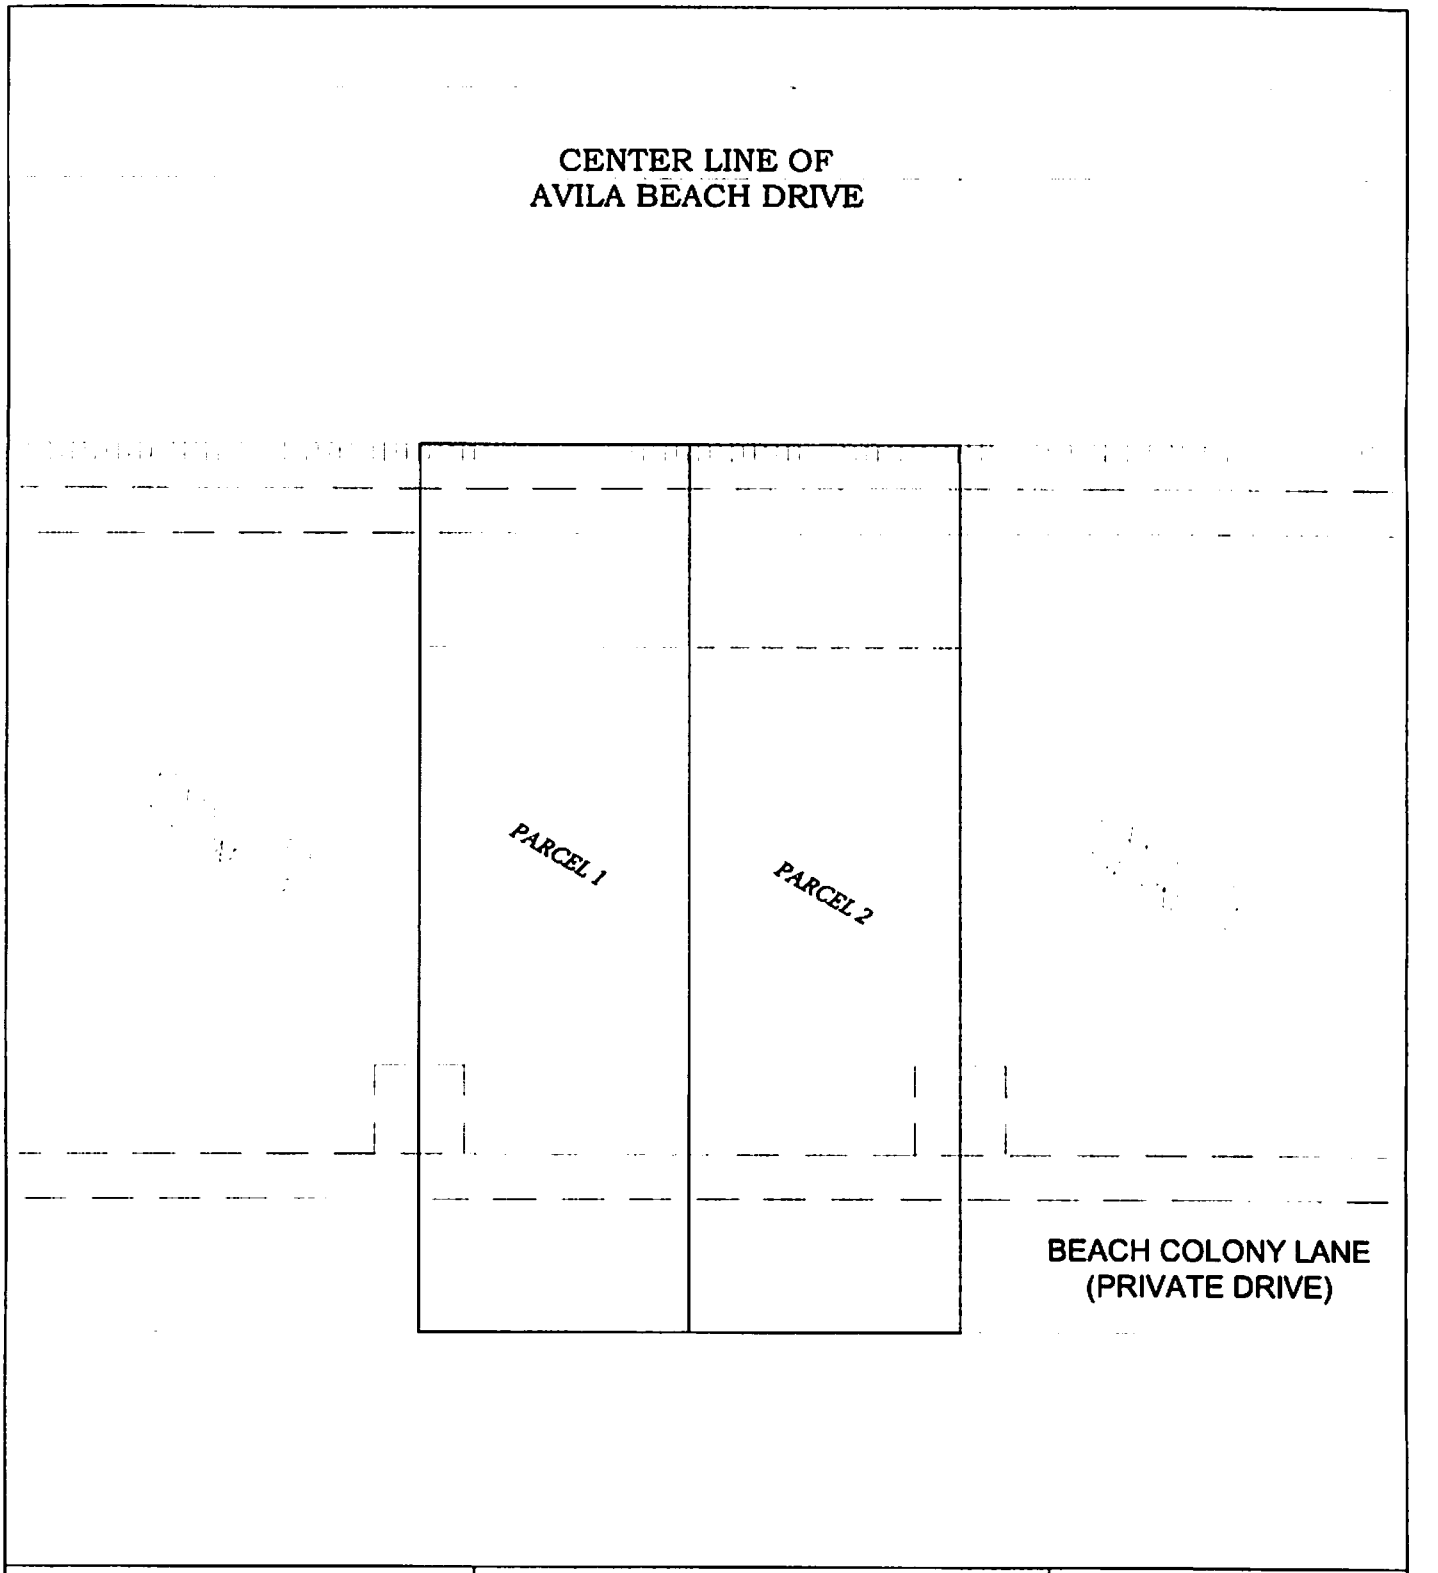

ABOVE GRADE ENGINEERING
1304 Broad Street, San Luis Obispo, CA 93401
phone:(805) 540-5115 • fax:(805) 540-5116
A California Corporation • Scott Stokes PE # 58236

CO14-0021

LOT 11, AVILA BEACH, CA

SCALE: NTS
JOB NUMBER: 13173
BY: JNW
DATE: 11/05/15

LAYOUT