PARCEL MAP CO 14-0031

BEING A SUBDIVISION OF THE PARCEL OF LAND DESCRIBED AS "PARCEL 1" OF PARCEL MAP CO 74-246, IN BOOK 15, PAGE 95, OF PARCEL MAPS, IN THE COMMUNITY OF TEMPLETON, COUNTY OF SAN LUIS OBISPO, STATE OF CALIFORNIA.

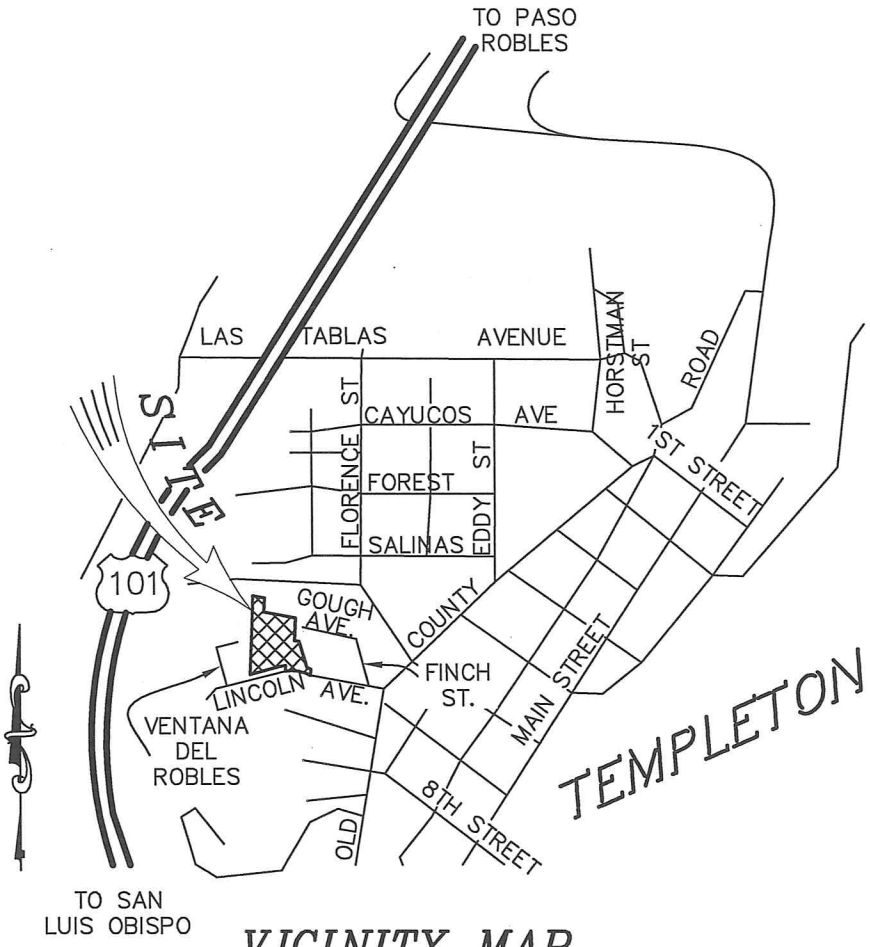

VICINITY MAP

NOT TO SCALE

TWIN CITIES SURVEYING INC.
TEMPLETON, CALIFORNIA
JN 14125

PARCEL MAP CO 14-0031

BEING A SUBDIVISION OF THE PARCEL OF LAND DESCRIBED AS "PARCEL 1" OF PARCEL MAP CO 74-246, IN BOOK 15, PAGE 95, OF PARCEL MAPS, IN THE COMMUNITY OF TEMPLETON, COUNTY OF SAN LUIS OBISPO, STATE OF CALIFORNIA.

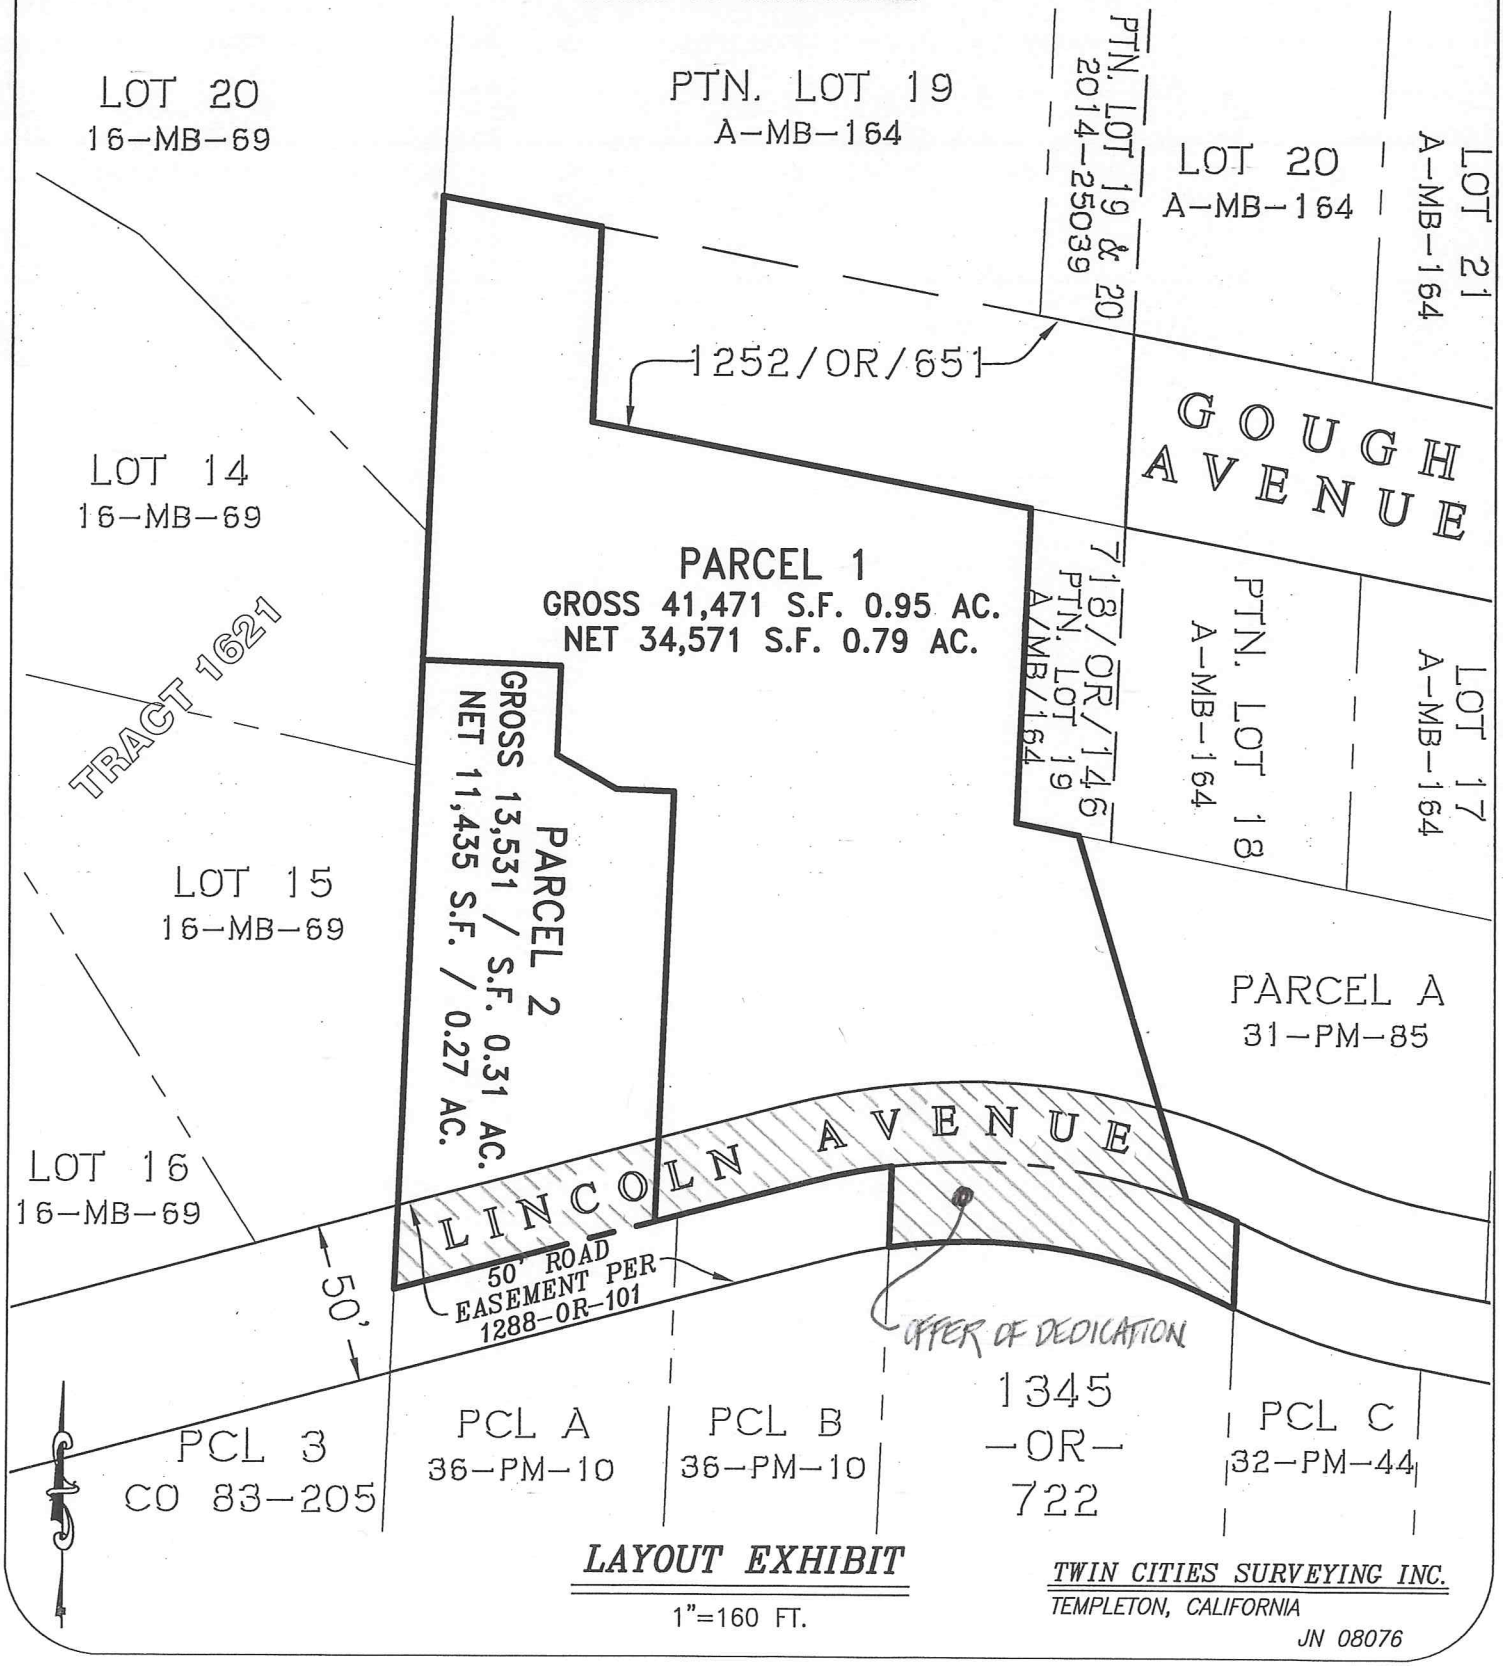

LAYOUT EXHIBIT

1"=160 FT.

TWIN CITIES SURVEYING INC.
TEMPLETON, CALIFORNIA
JN 08076