SAN LUIS OBISPO COUNTY DEPARTMENT OF BUILDING AND PLANNING

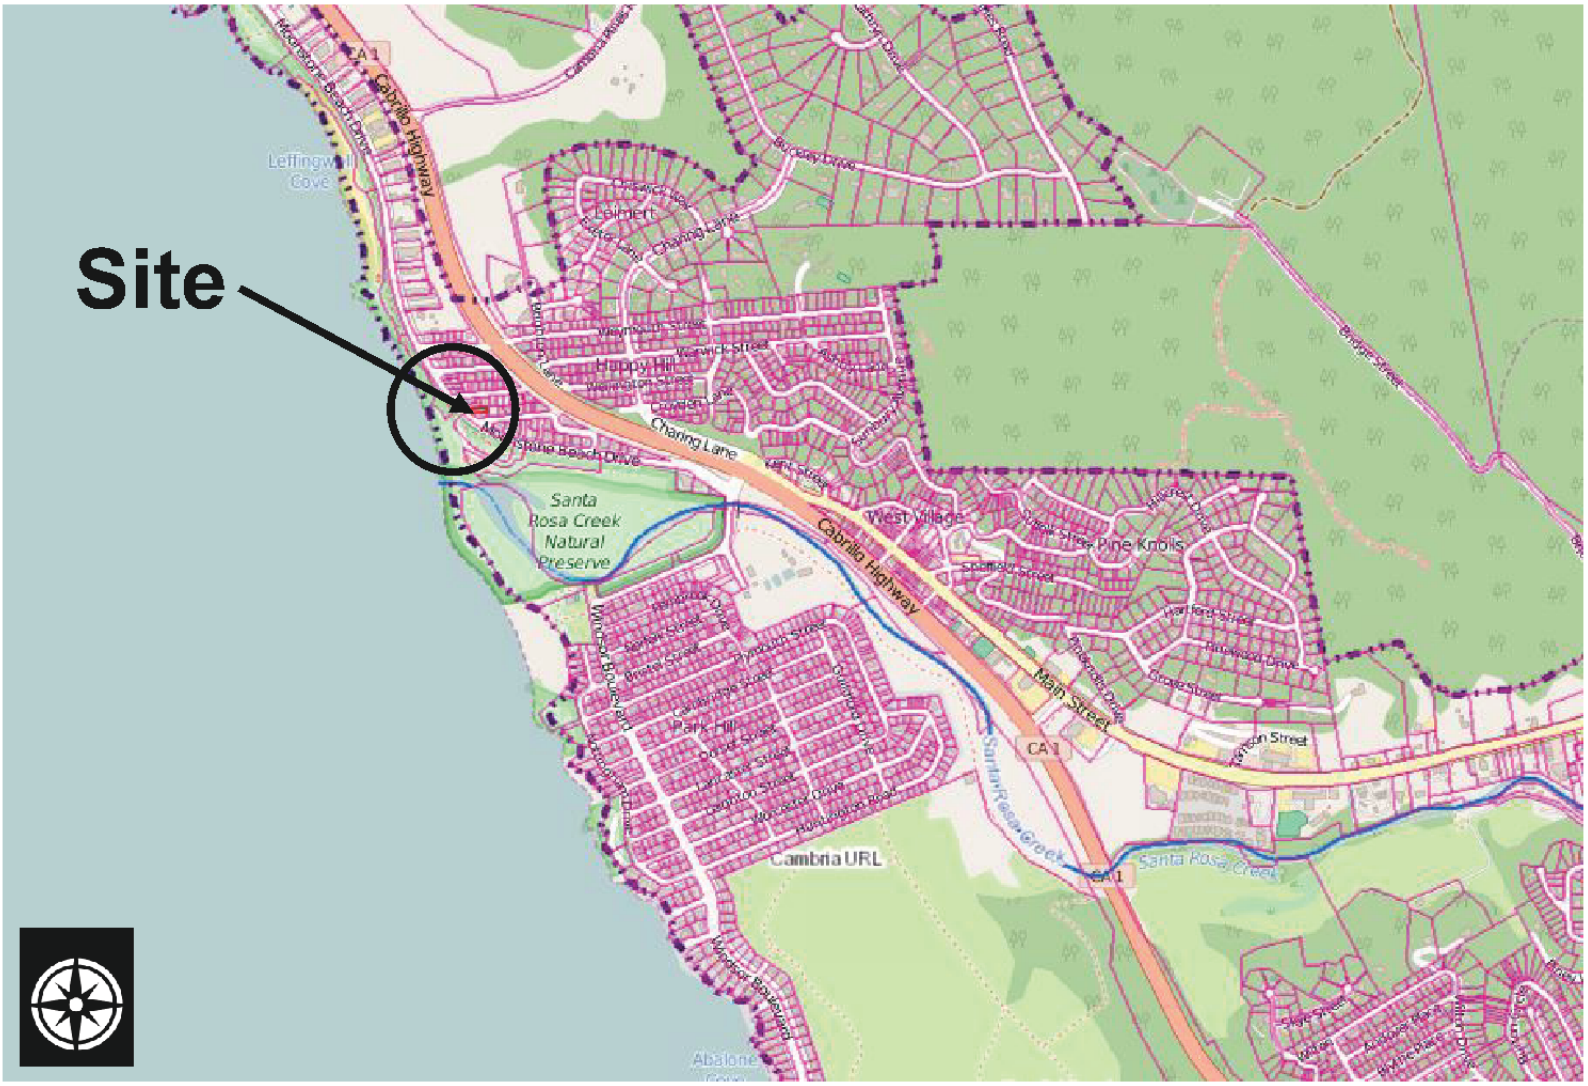

PROJECT

Minor Use Permit / Coastal Development Permit
Nankivell DRC2015-00074

EXHIBIT

Vicinity Map

SAN LUIS OBISPO COUNTY DEPARTMENT OF BUILDING AND PLANNING

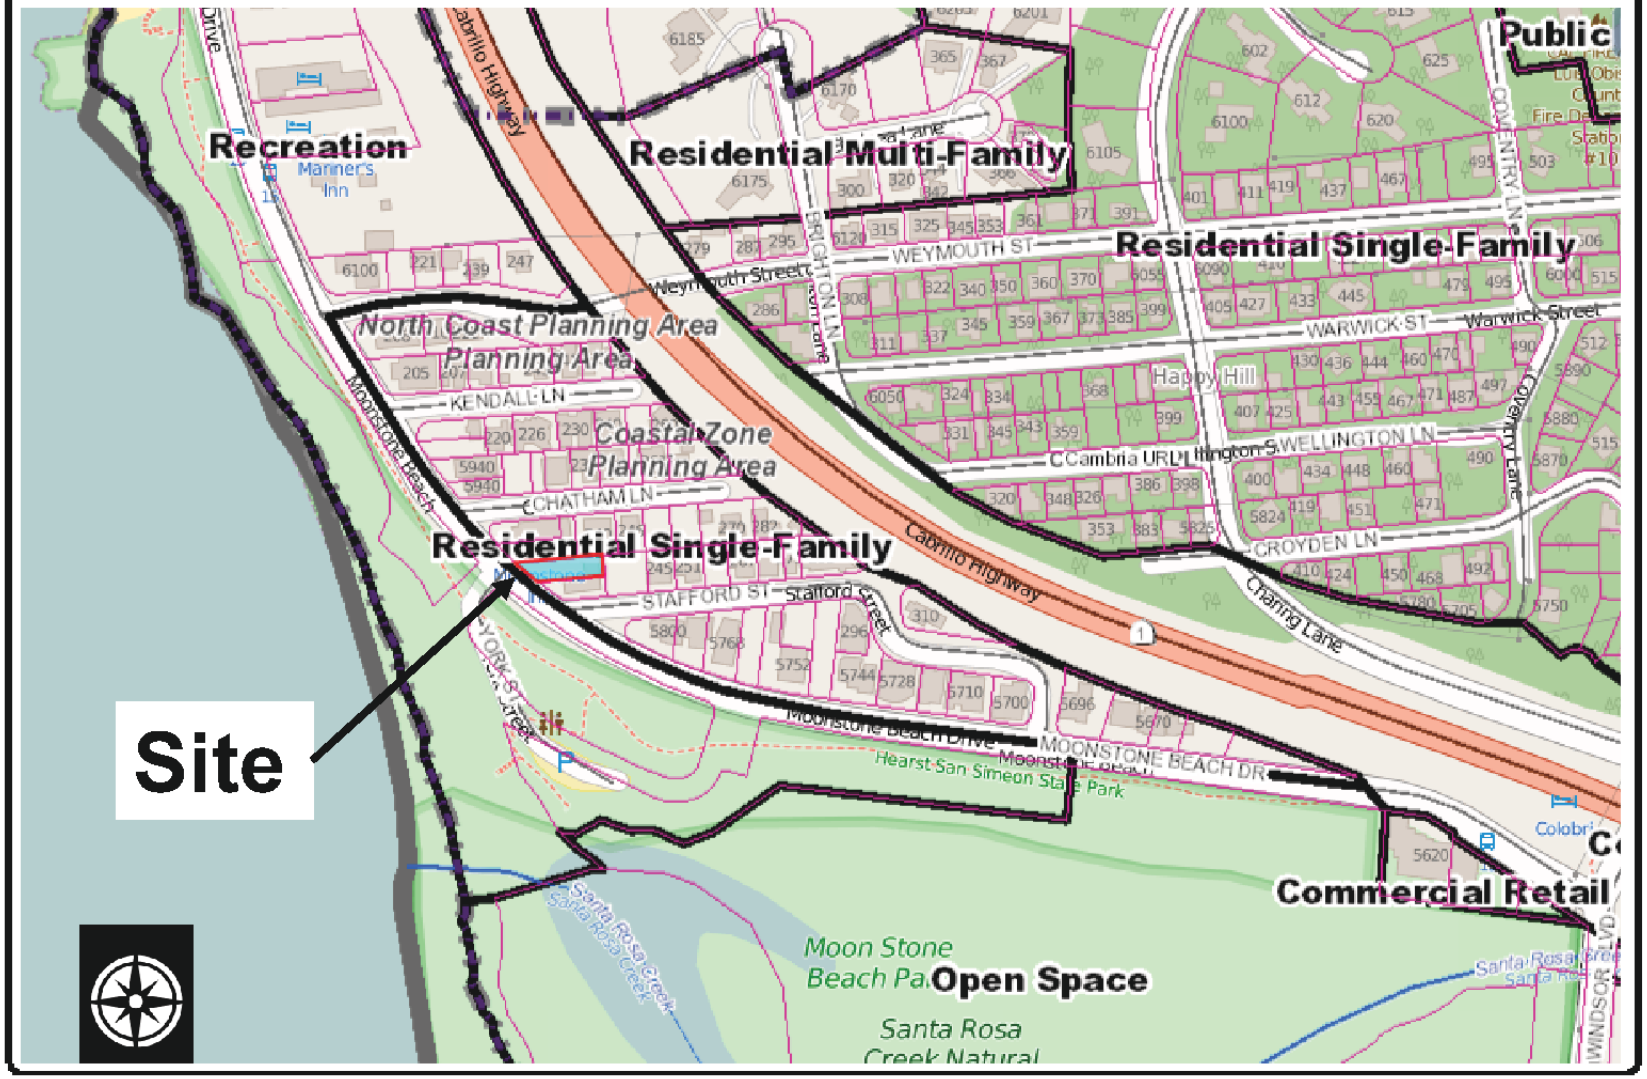

PROJECT

Minor Use Permit / Coastal Development Permit
Nankivell DRC2015-00074

EXHIBIT

Land Use Category Map

SAN LUIS OBISPO COUNTY DEPARTMENT OF BUILDING AND PLANNING

PROJECT

Minor Use Permit / Coastal Development Permit
Nankivell DRC2015-00074

EXHIBIT

Aerial Photograph

SAN LUIS OBISPO COUNTY DEPARTMENT OF BUILDING AND PLANNING

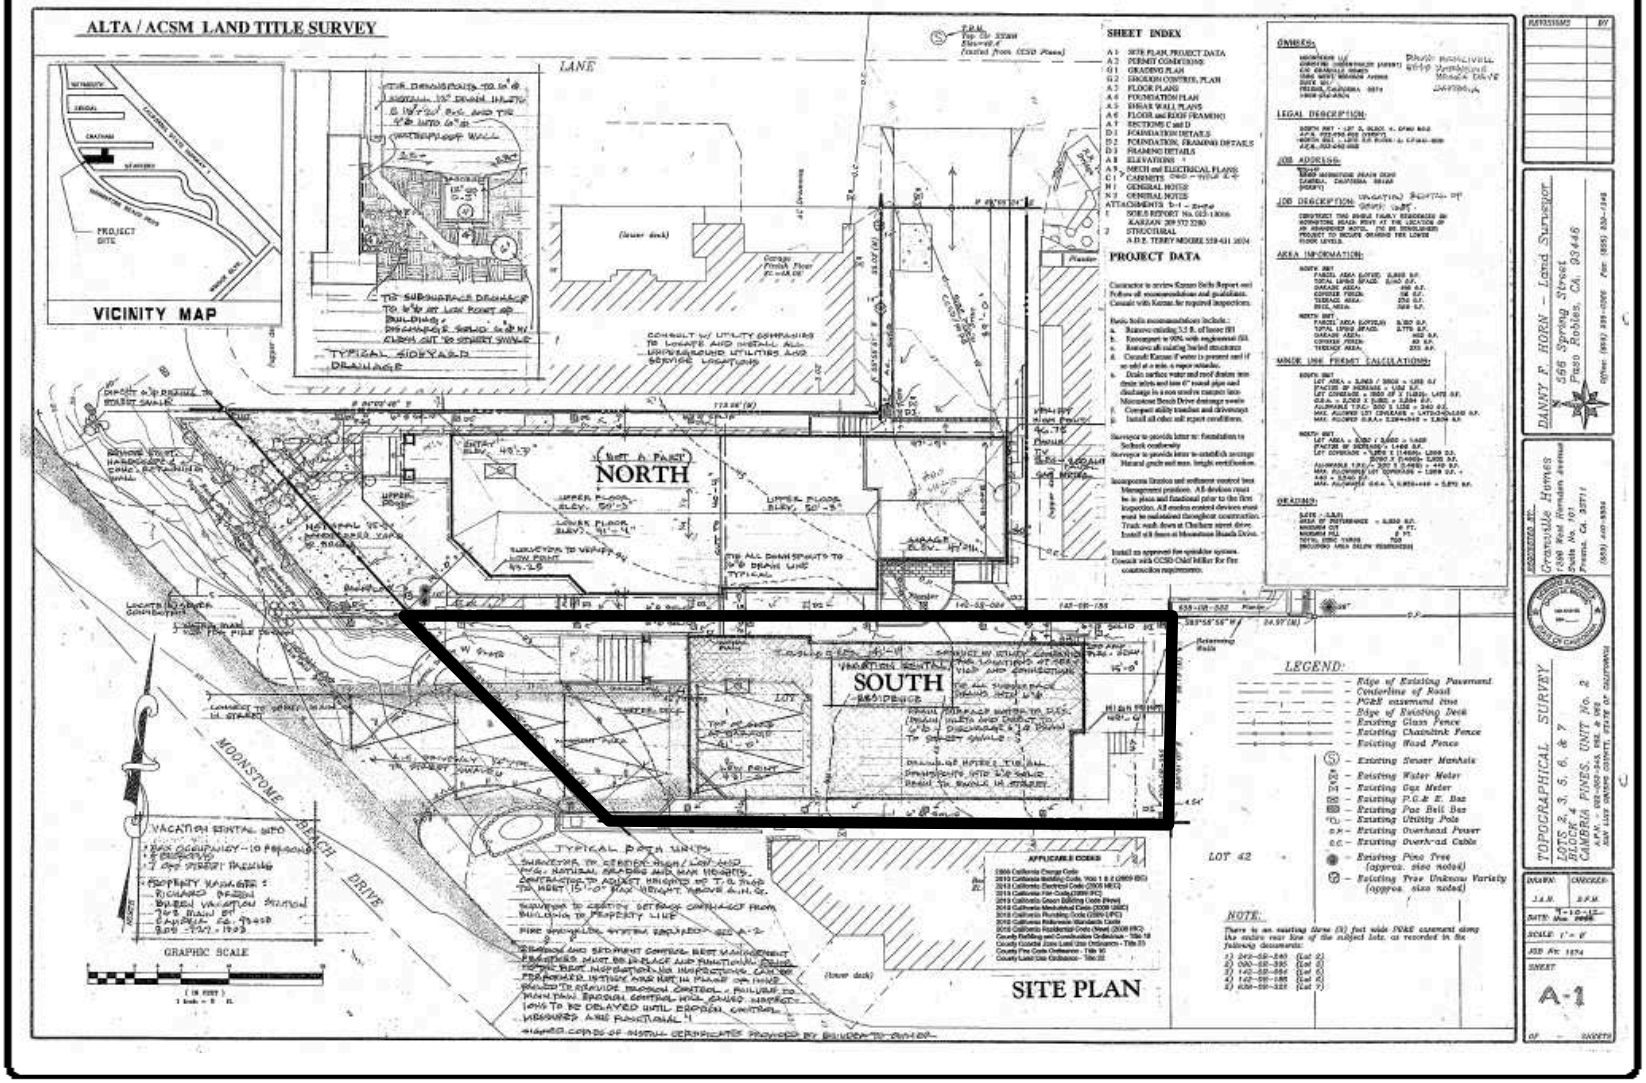

PROJECT

Minor Use Permit / Coastal Development Permit
Nankivell DRC2015-00074

EXHIBIT

Site Plan

SAN LUIS OBISPO COUNTY DEPARTMENT OF BUILDING AND PLANNING

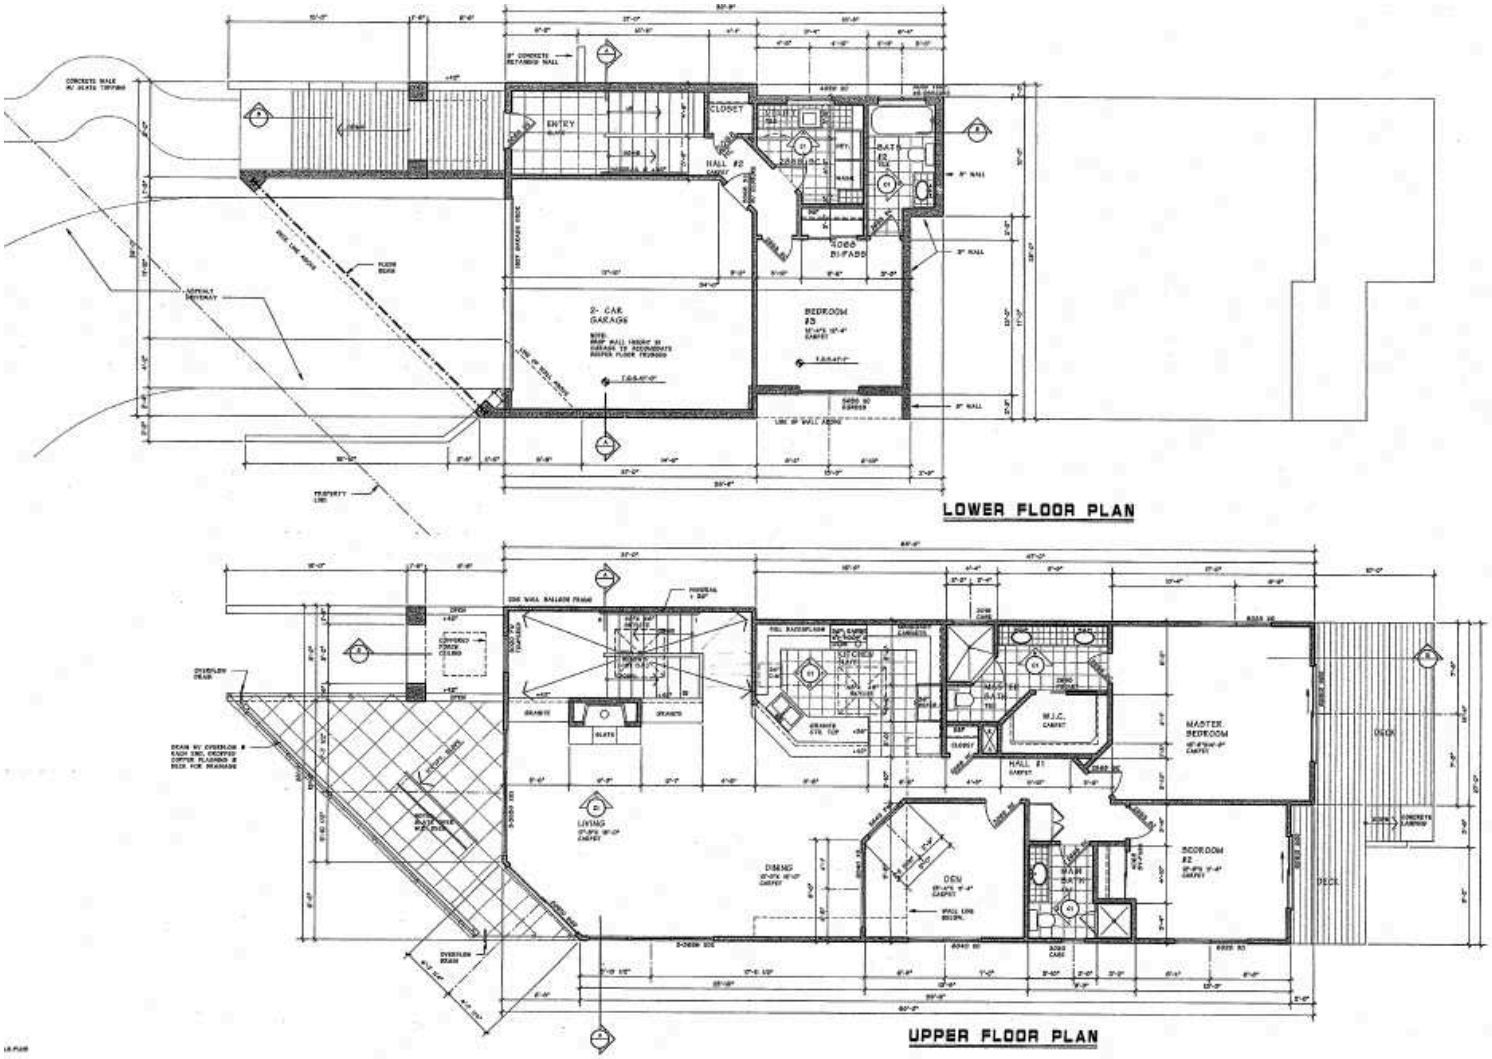

PROJECT

Minor Use Permit / Coastal Development Permit
Nankivell DRC2015-00074

EXHIBIT

Floor Plans

SAN LUIS OBISPO COUNTY DEPARTMENT OF BUILDING AND PLANNING

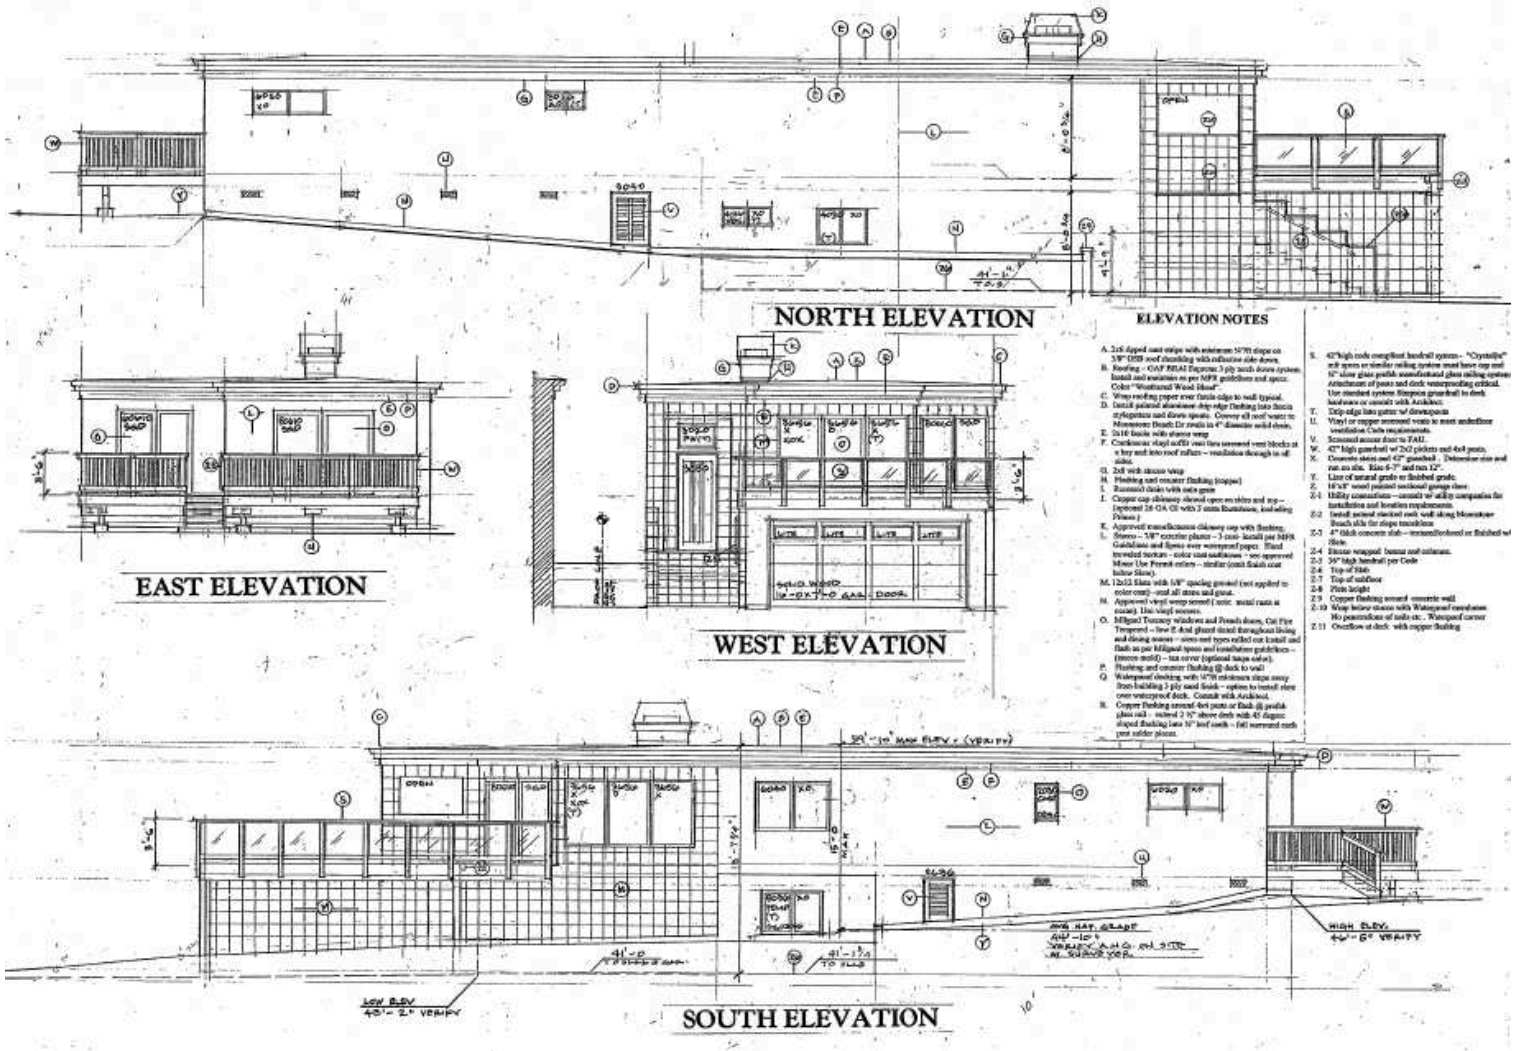

PROJECT

Minor Use Permit / Coastal Development Permit
Nankivell DRC2015-00074

EXHIBIT

Elevations