Attachment 4

PROJECT

Hurley Ranch
Tract Map – 13 Lot Subdivision / SUB2013-00009

EXHIBIT

Vicinity Map

Attachment 4

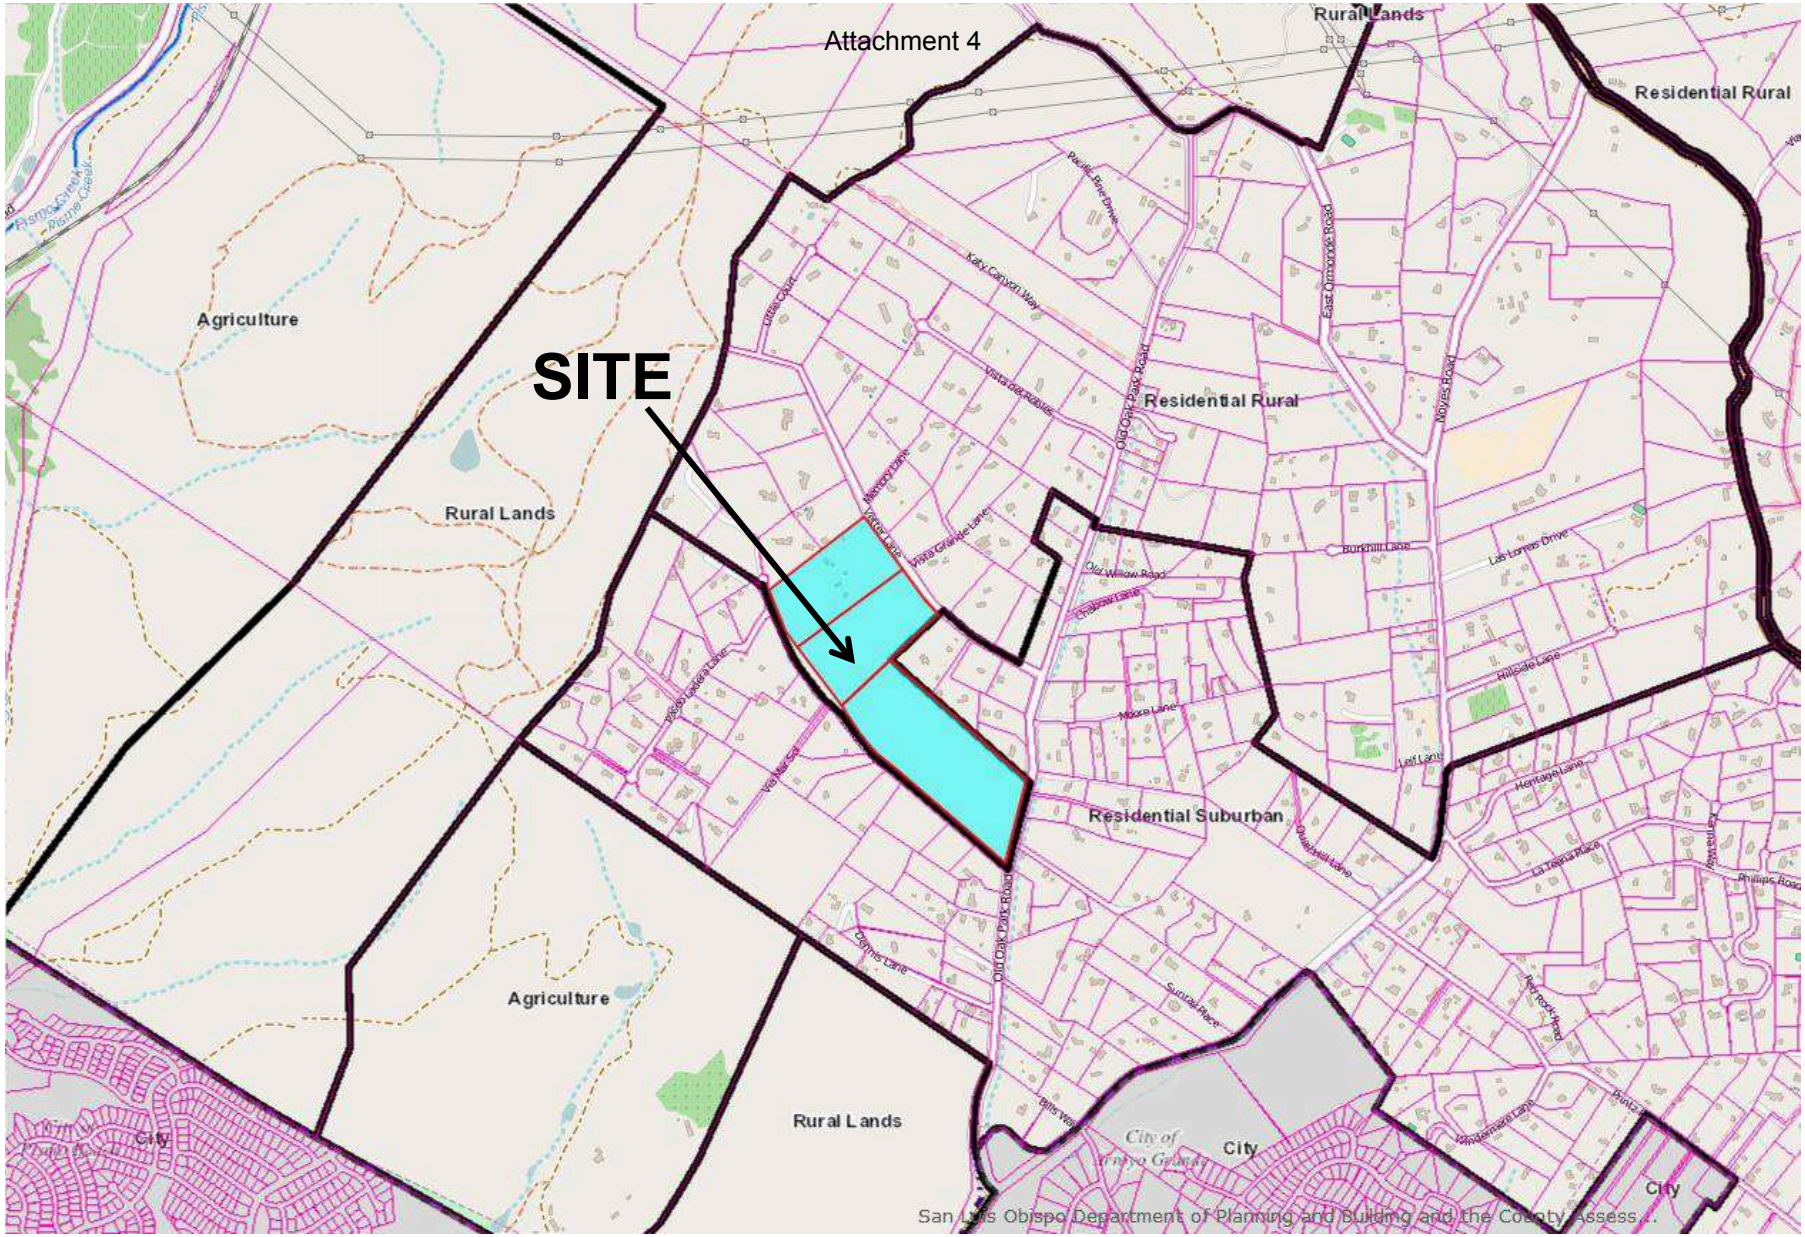

PROJECT

Hurley Ranch
Tract Map – 13 Lot Subdivision / SUB2013-00009

EXHIBIT

Land Use Category Map

PROJECT

Hurley Ranch
Tract Map – 13 Lot Subdivision / SUB2013-00009

EXHIBIT

Aerial Photograph

Attachment 4

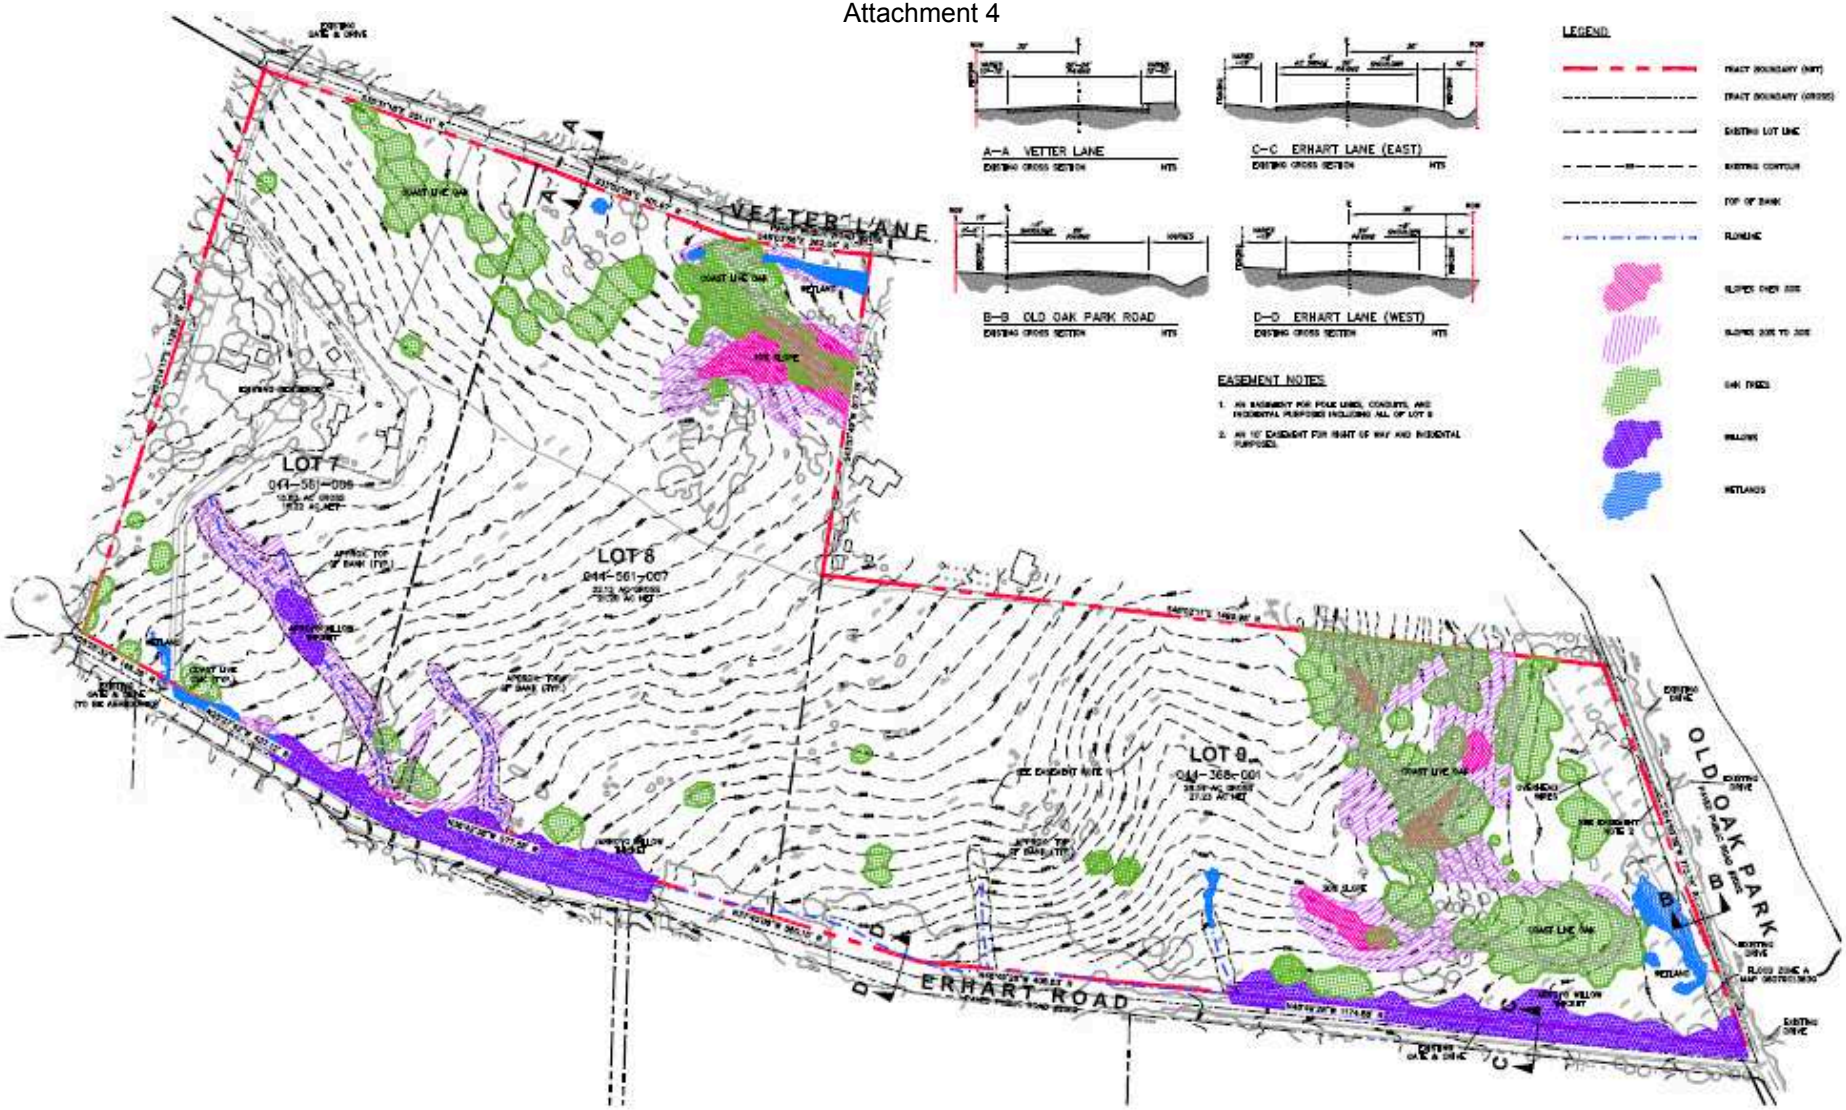

PROJECT

Hurley Ranch
Tract Map – 13 Lot Subdivision / SUB2013-00009

EXHIBIT

Existing Conditions (Constraints Map)

Attachment 4

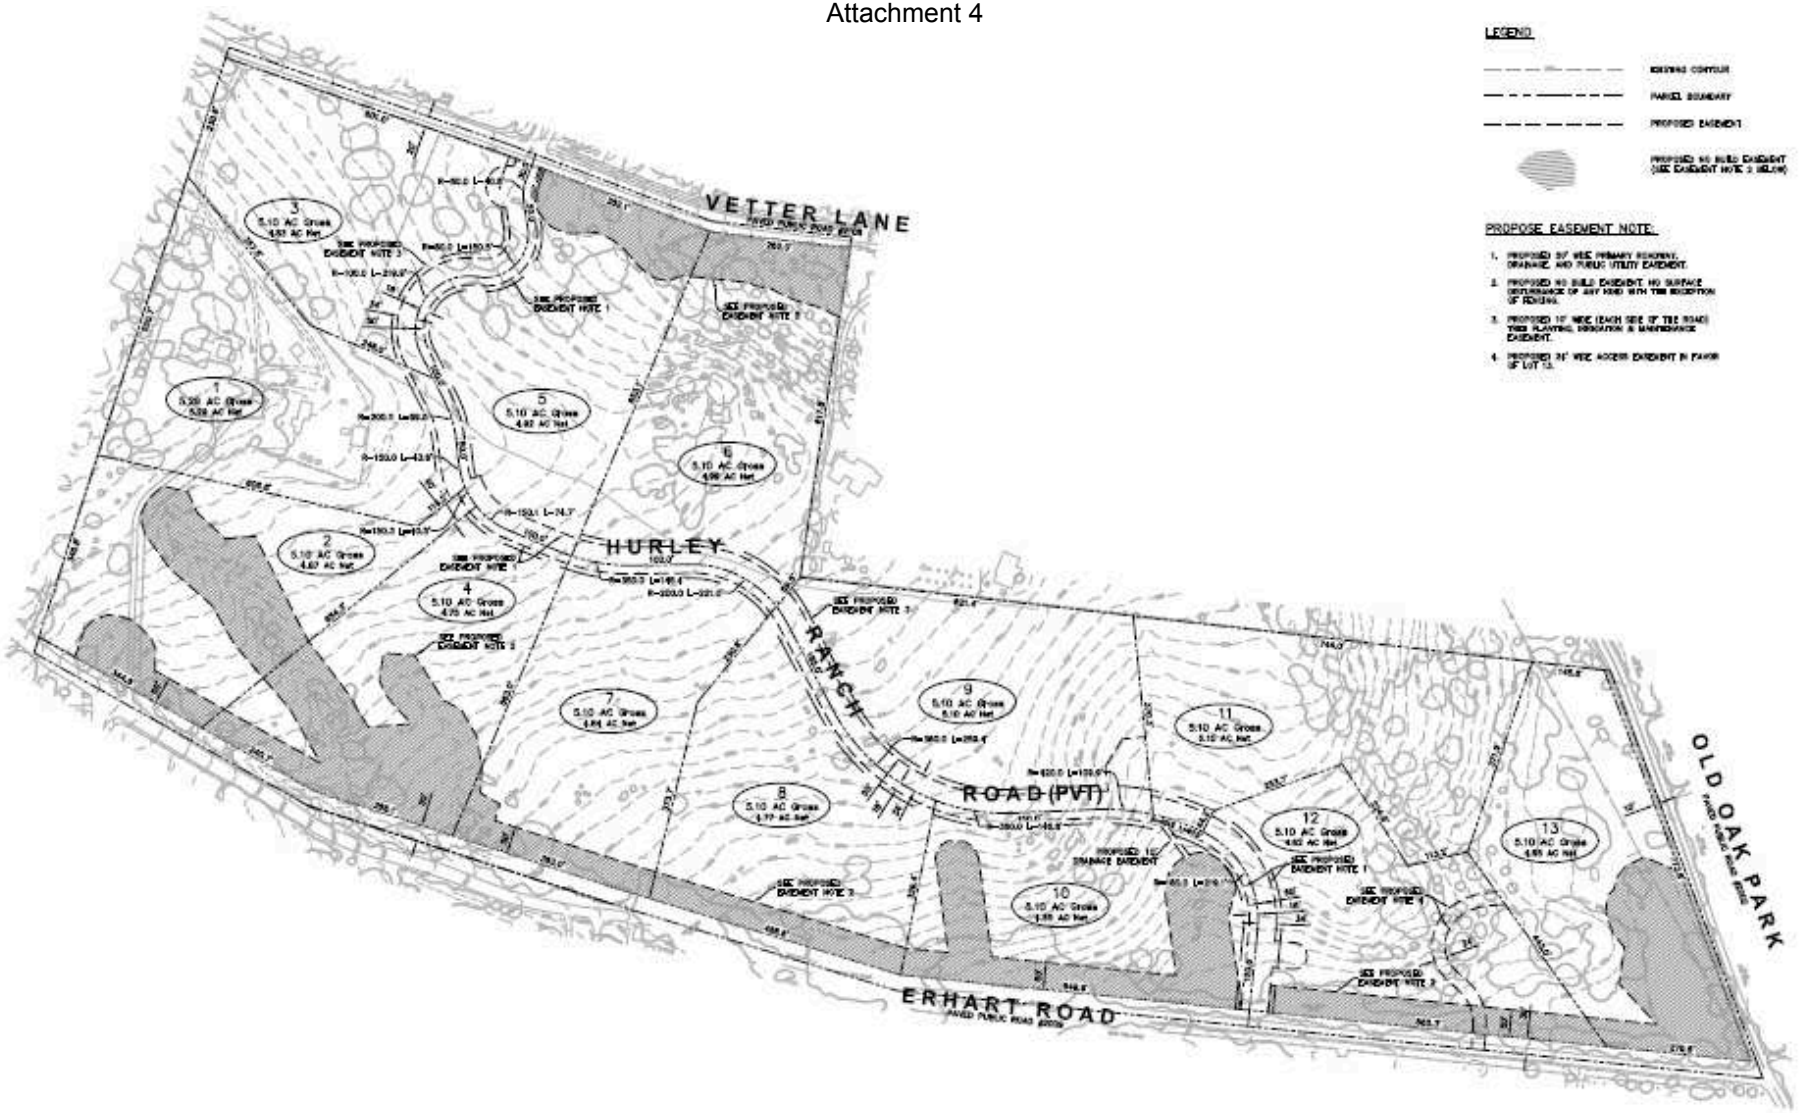

PROJECT

Hurley Ranch
Tract Map – 13 Lot Subdivision / SUB2013-00009

EXHIBIT

Vesting Tentative Map

Attachment 4

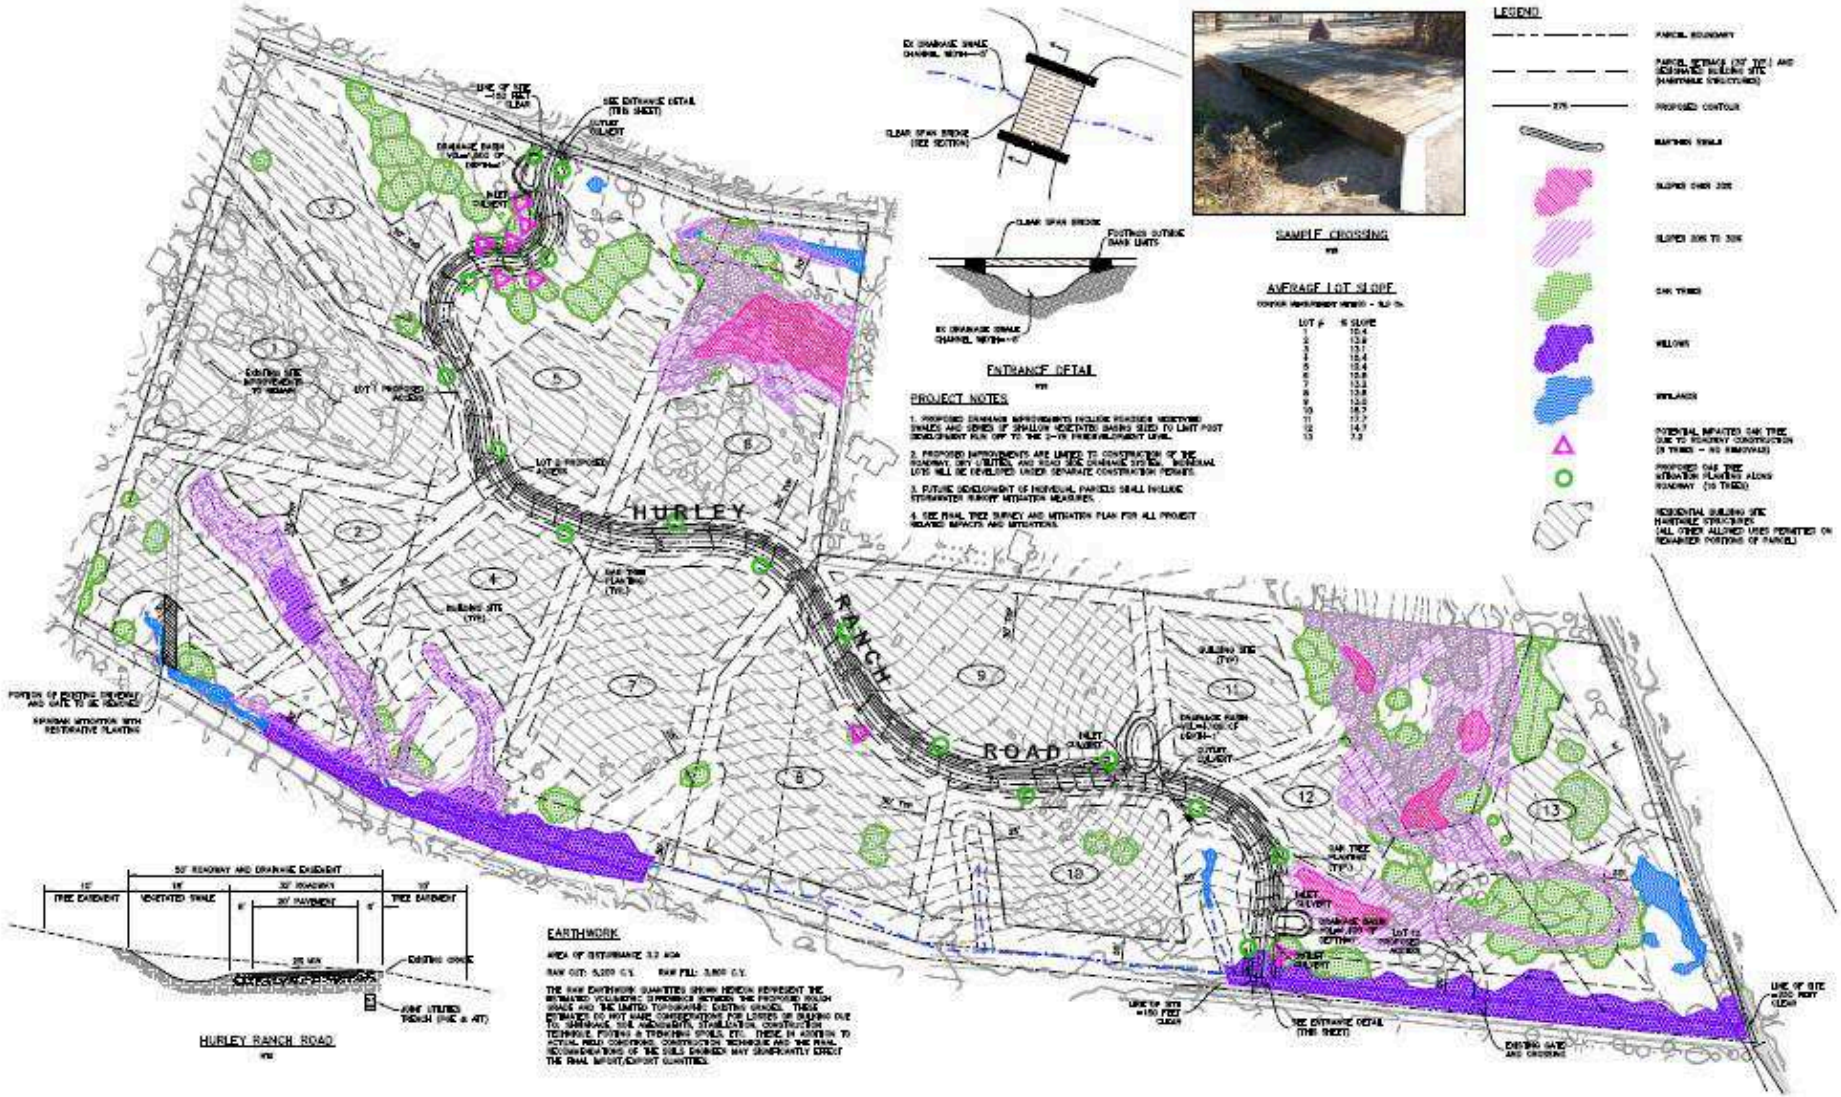

PROJECT

Hurley Ranch
Tract Map – 13 Lot Subdivision / SUB2013-00009

EXHIBIT

Proposed Site Plan

Attachment 4

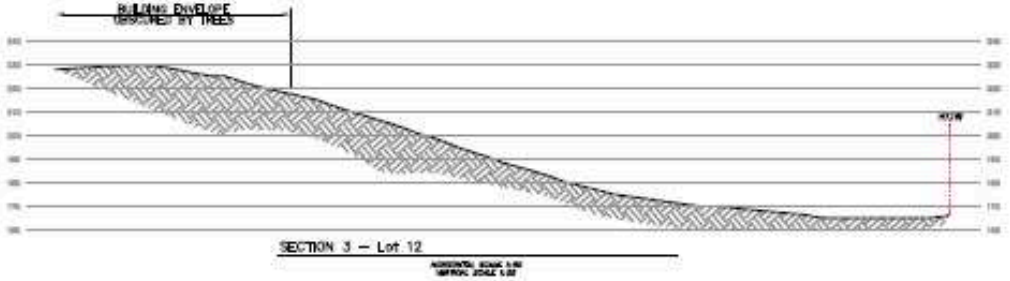

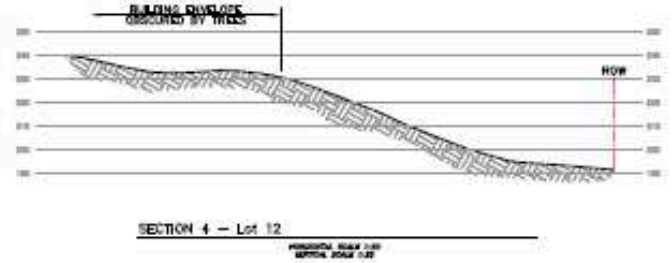

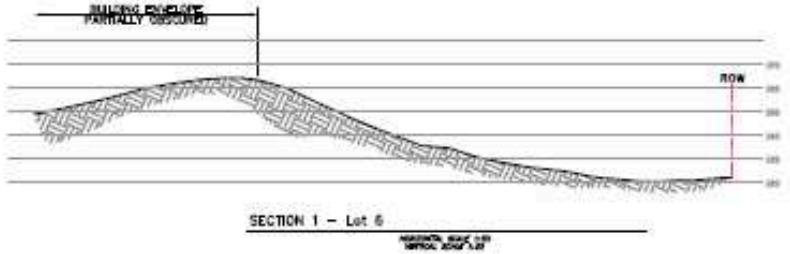

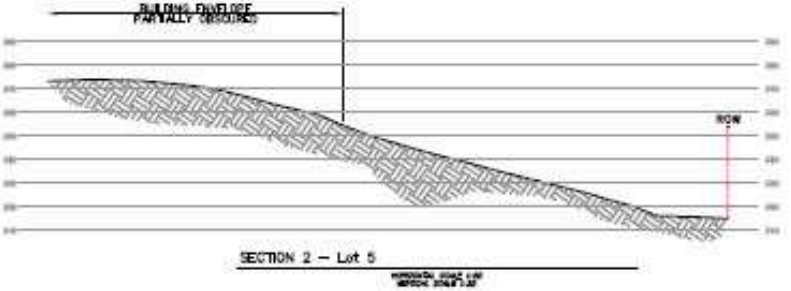

PROJECT

Hurley Ranch
Tract Map – 13 Lot Subdivision / SUB2013-00009

EXHIBIT

Cross Sections

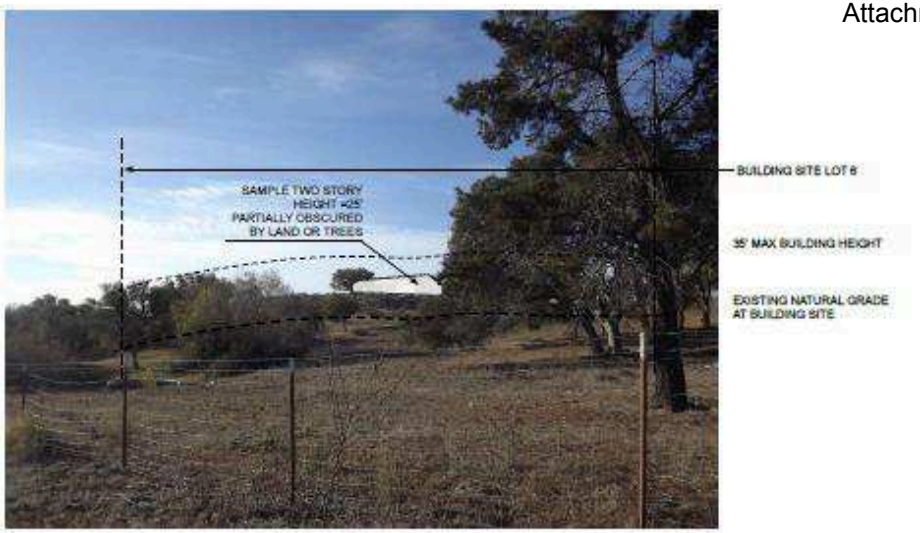

VIEW 1

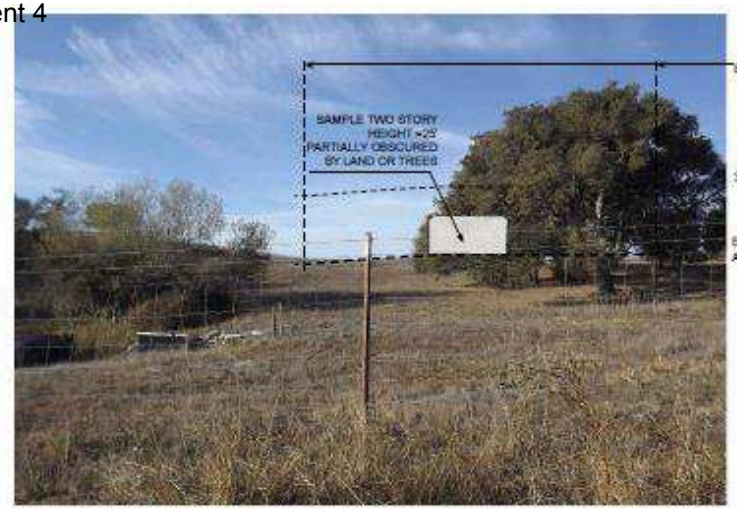

VIEW 2

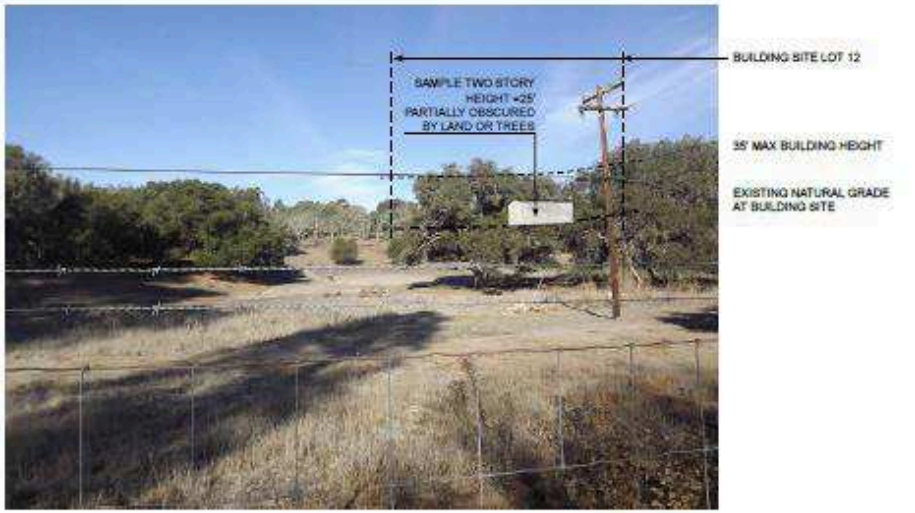

VIEW 3

VIEW 4