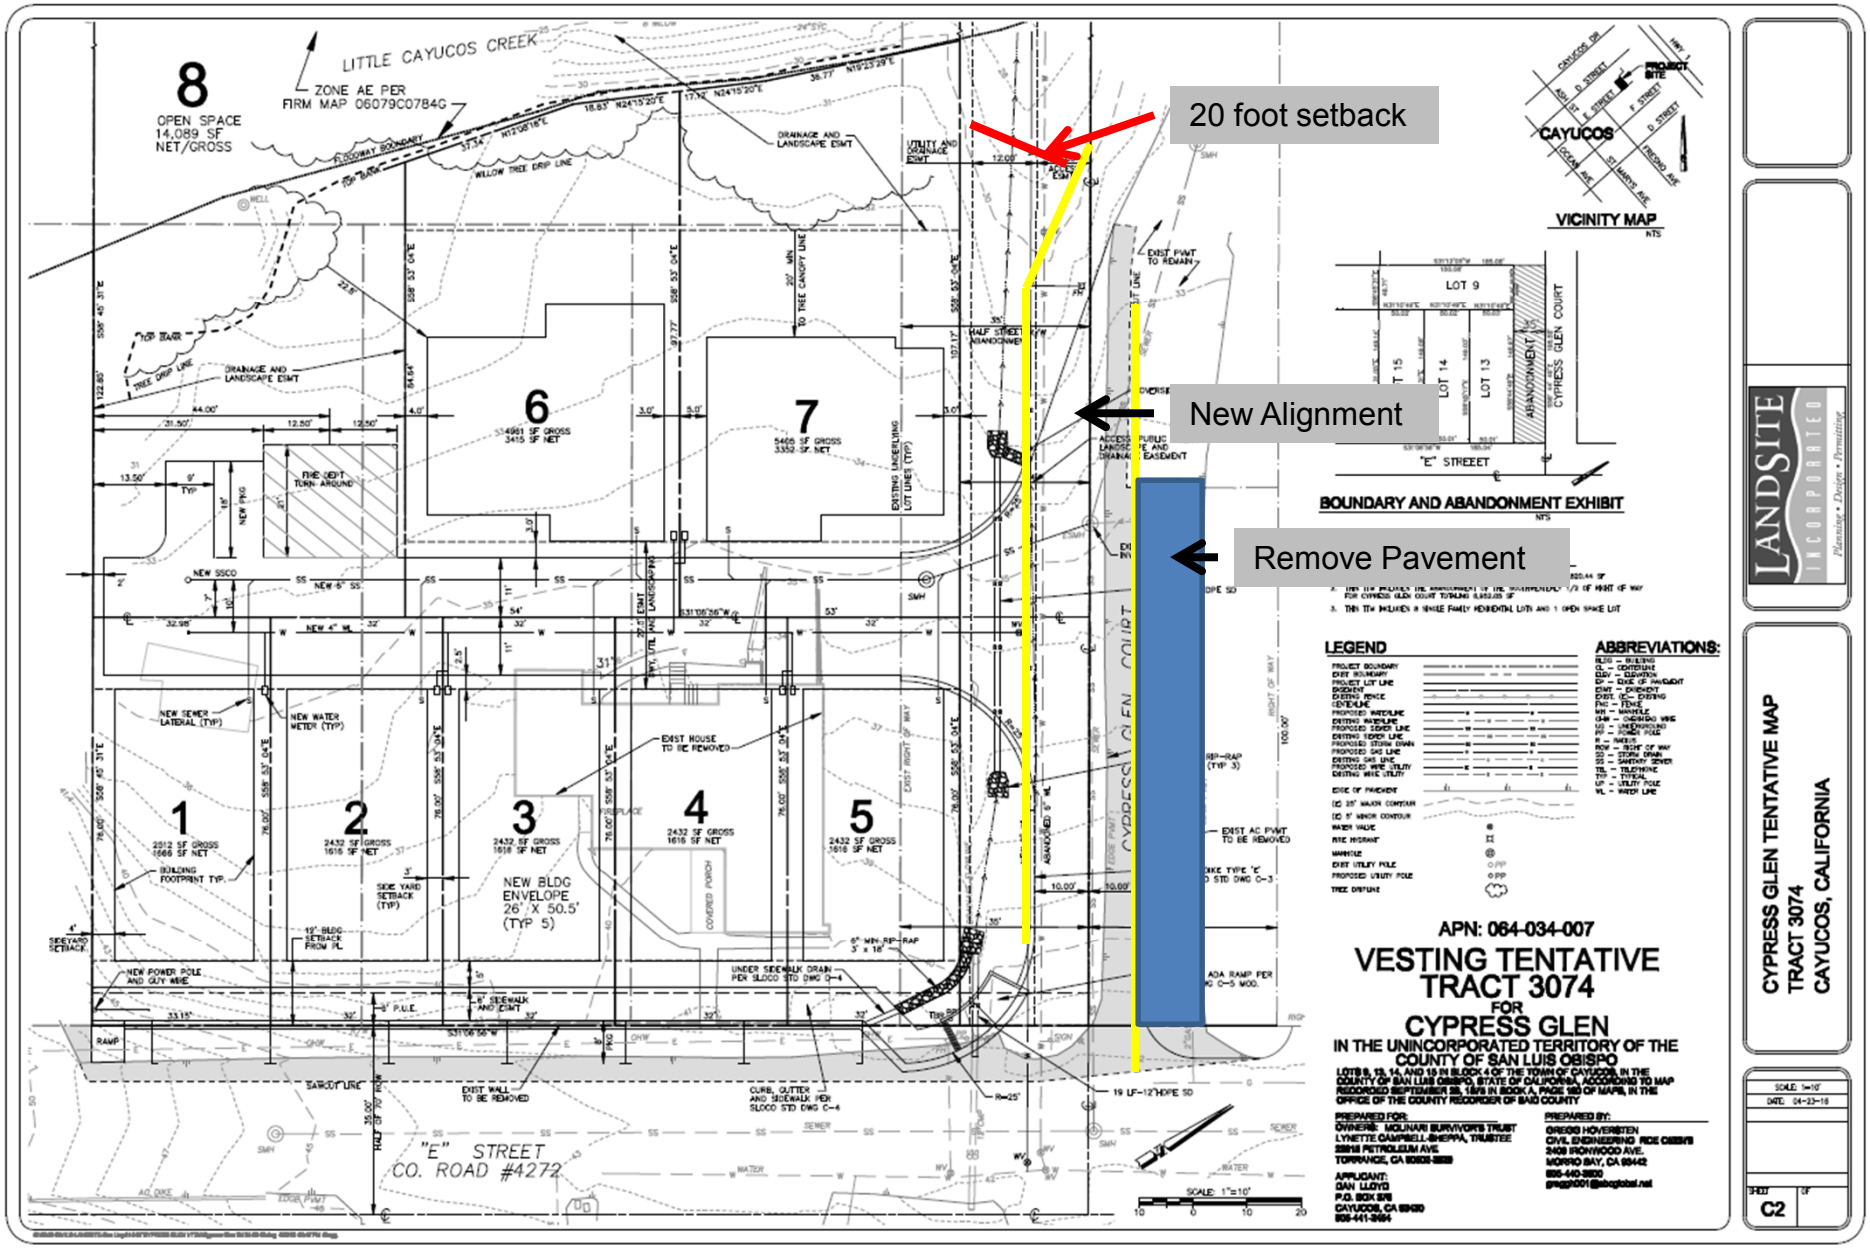
20 foot setback
New Alignment
Remove Pavement
LITTLE CAYUCOS CREEK
ZONE AE PER FIRM MAP 06079C0784G
8
OPEN SPACE
14,089 SF
NET/GROSS
6
7
1
2
3
4
5
NEW BLDG ENVELOPE 26' X 50.5' (TYP 5)
"E" STREET
CO. ROAD #4272
CYPRESS GLEN COURT
VICINITY MAP
CAYUCOS
BOUNDARY AND ABANDONMENT EXHIBIT
LOT 9
LOT 15
LOT 14
LOT 13
ABANDONMENT
CYPRESS GLEN COURT
"E" STREEET
LEGEND
ABBREVIATIONS:
APN: 064-034-007
VESTING TENTATIVE
TRACT 3074
FOR
CYPRESS GLEN
IN THE UNINCORPORATED TERRITORY OF THE
COUNTY OF SAN LUIS OBISPO
PREPARED FOR:
PREPARED BY:
LANDSITE INCORPORATED
Planning • Design • Permitting
CYPRESS GLEN TENTATIVE MAP
TRACT 3074
CAYUCOS, CALIFORNIA
C2