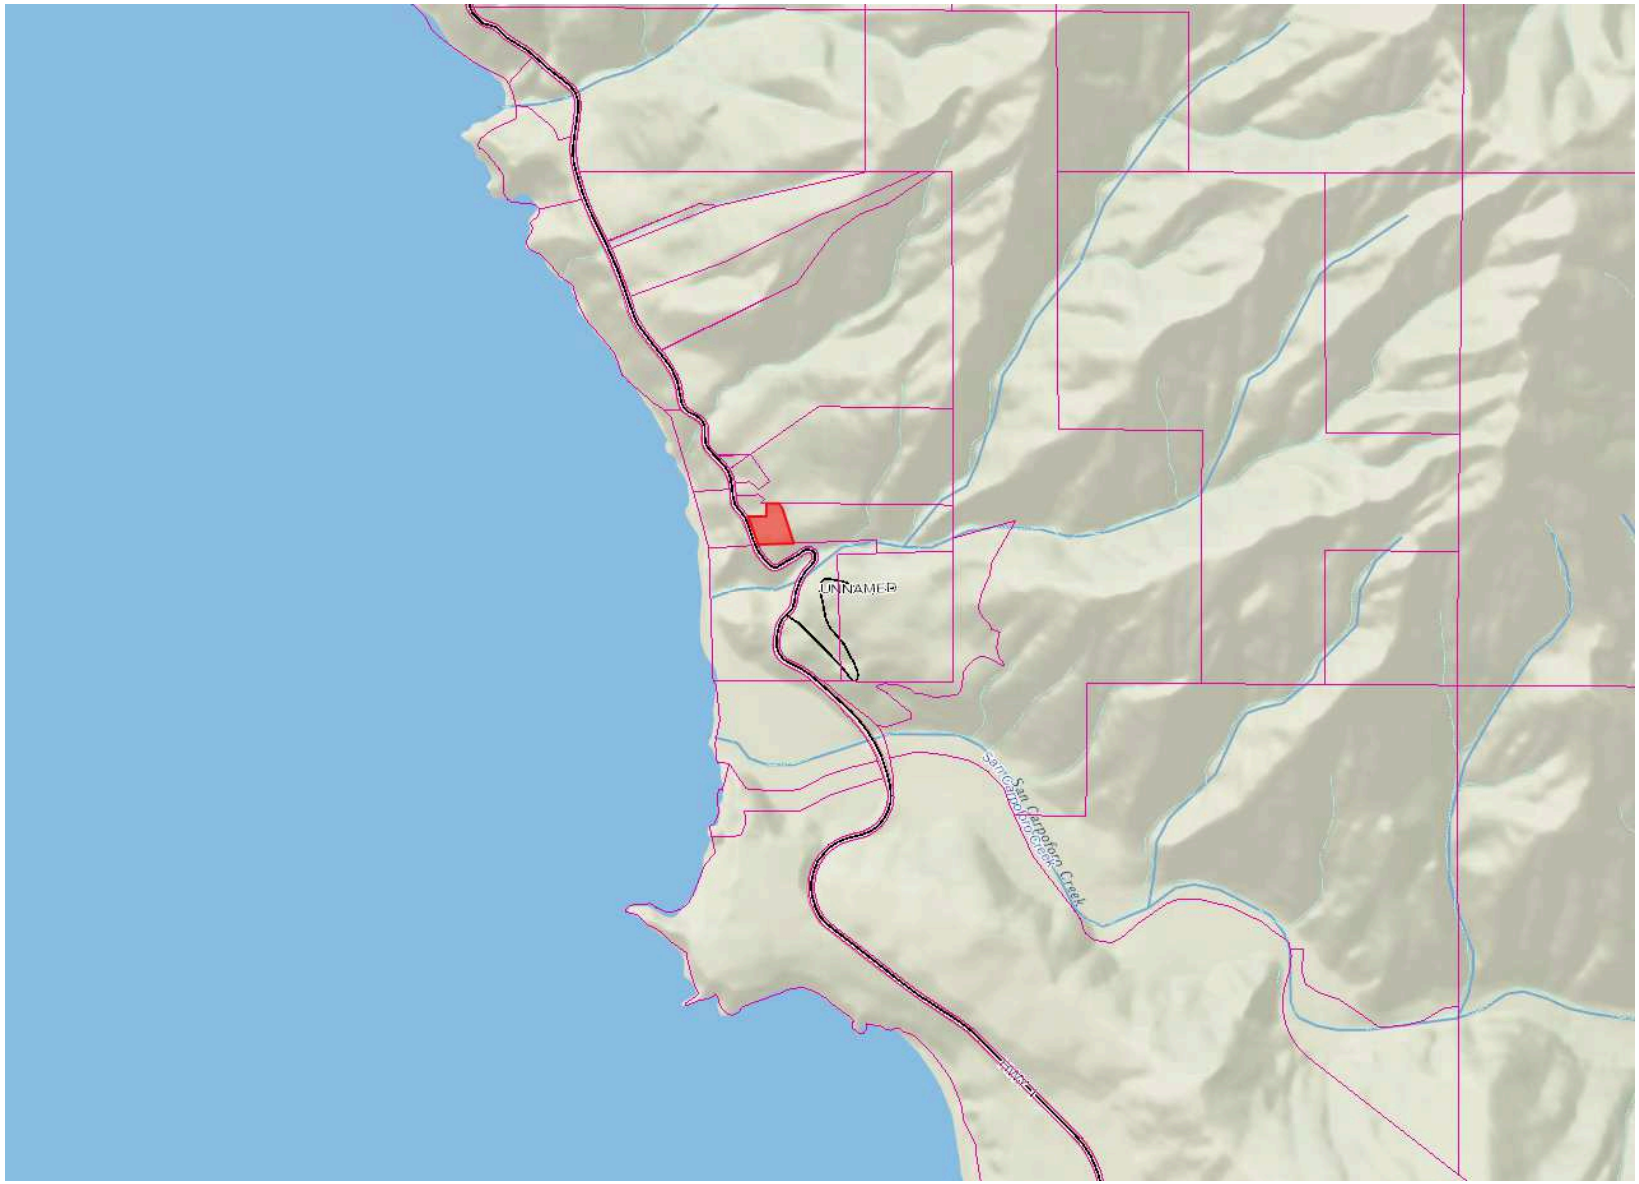

PROJECT

Manders / McCauley Minor Use Permit
DRC2011-00036

EXHIBIT

Vicinity Map

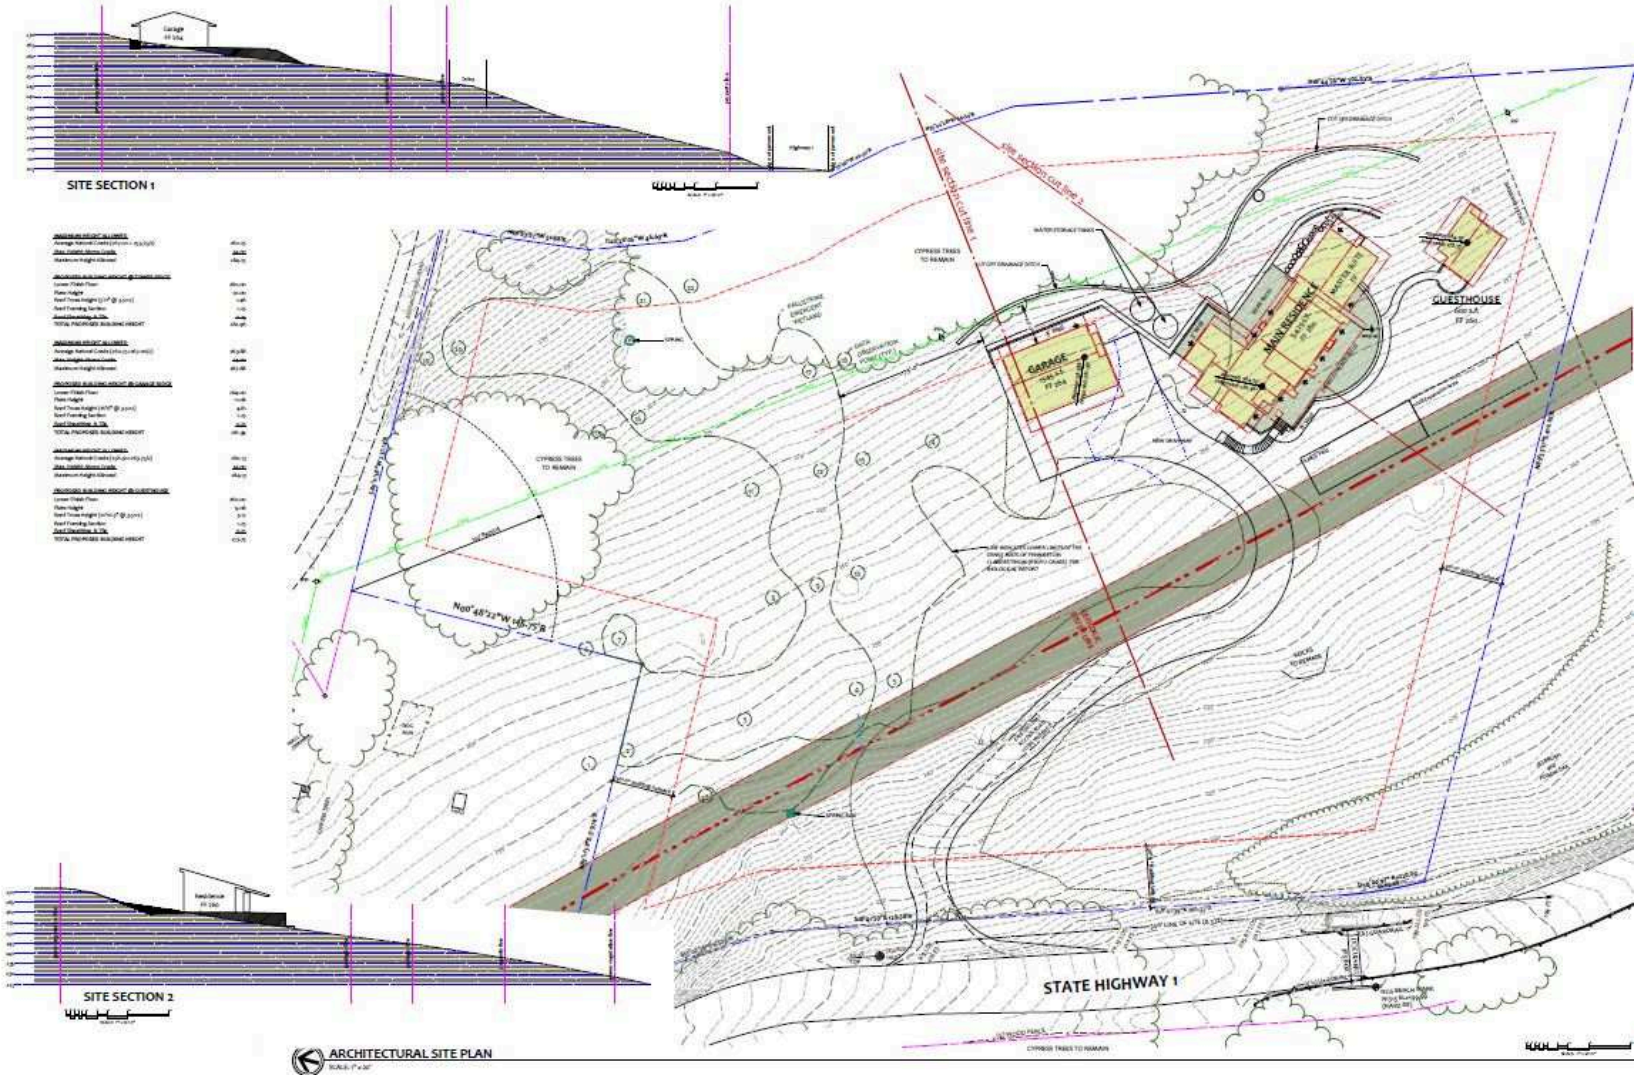

PROJECT

Manders / McCauley Minor Use Permit
DRC2011-00036

EXHIBIT

Site Plan and Sections