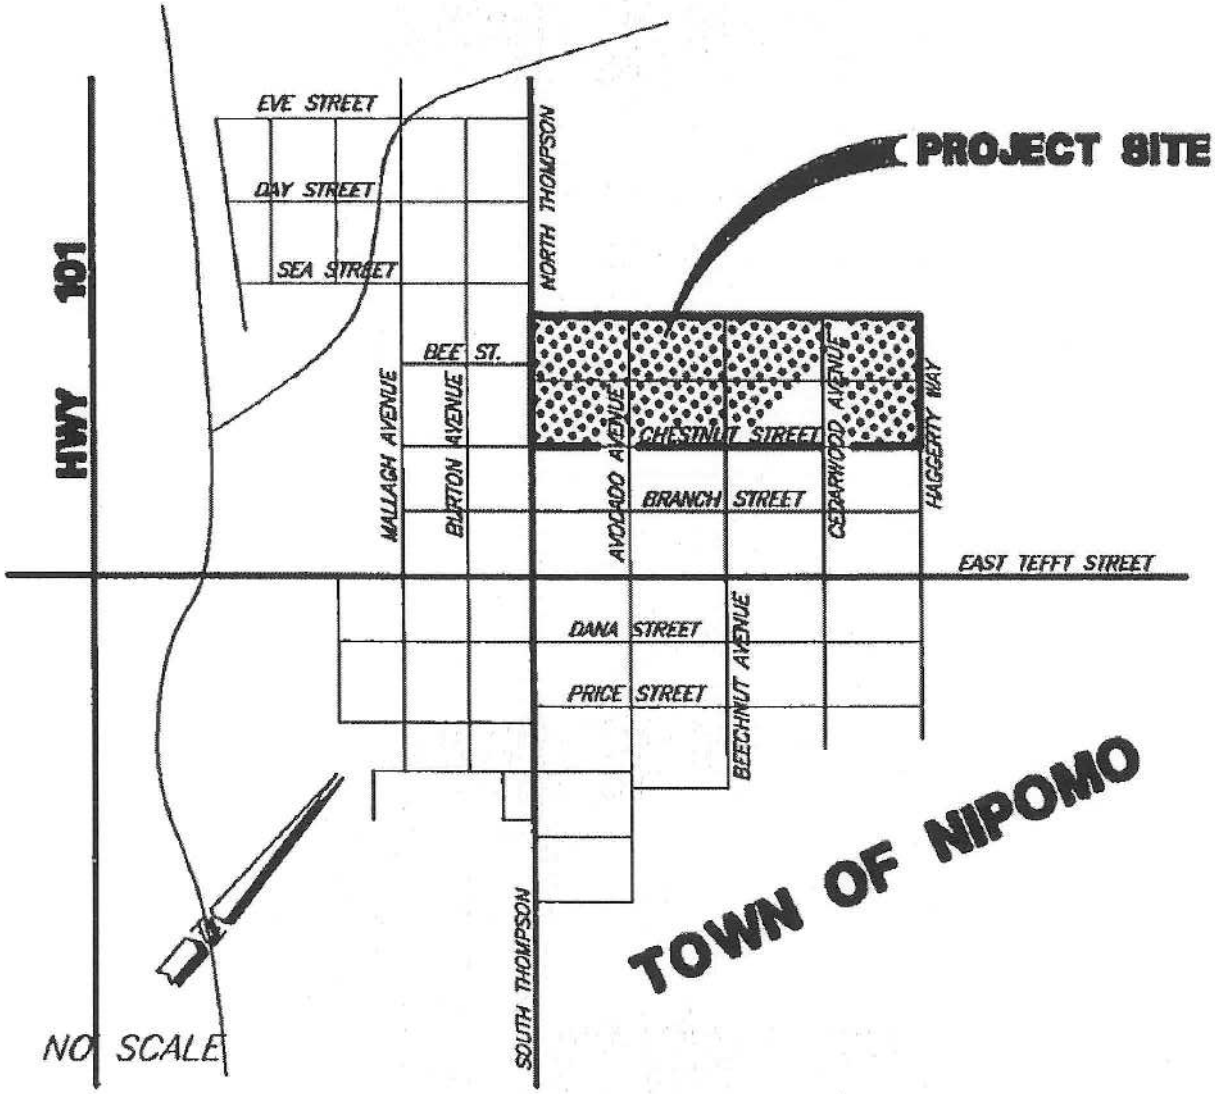

VICINITY MAP
NO SCALE

TRACT NO. 1747

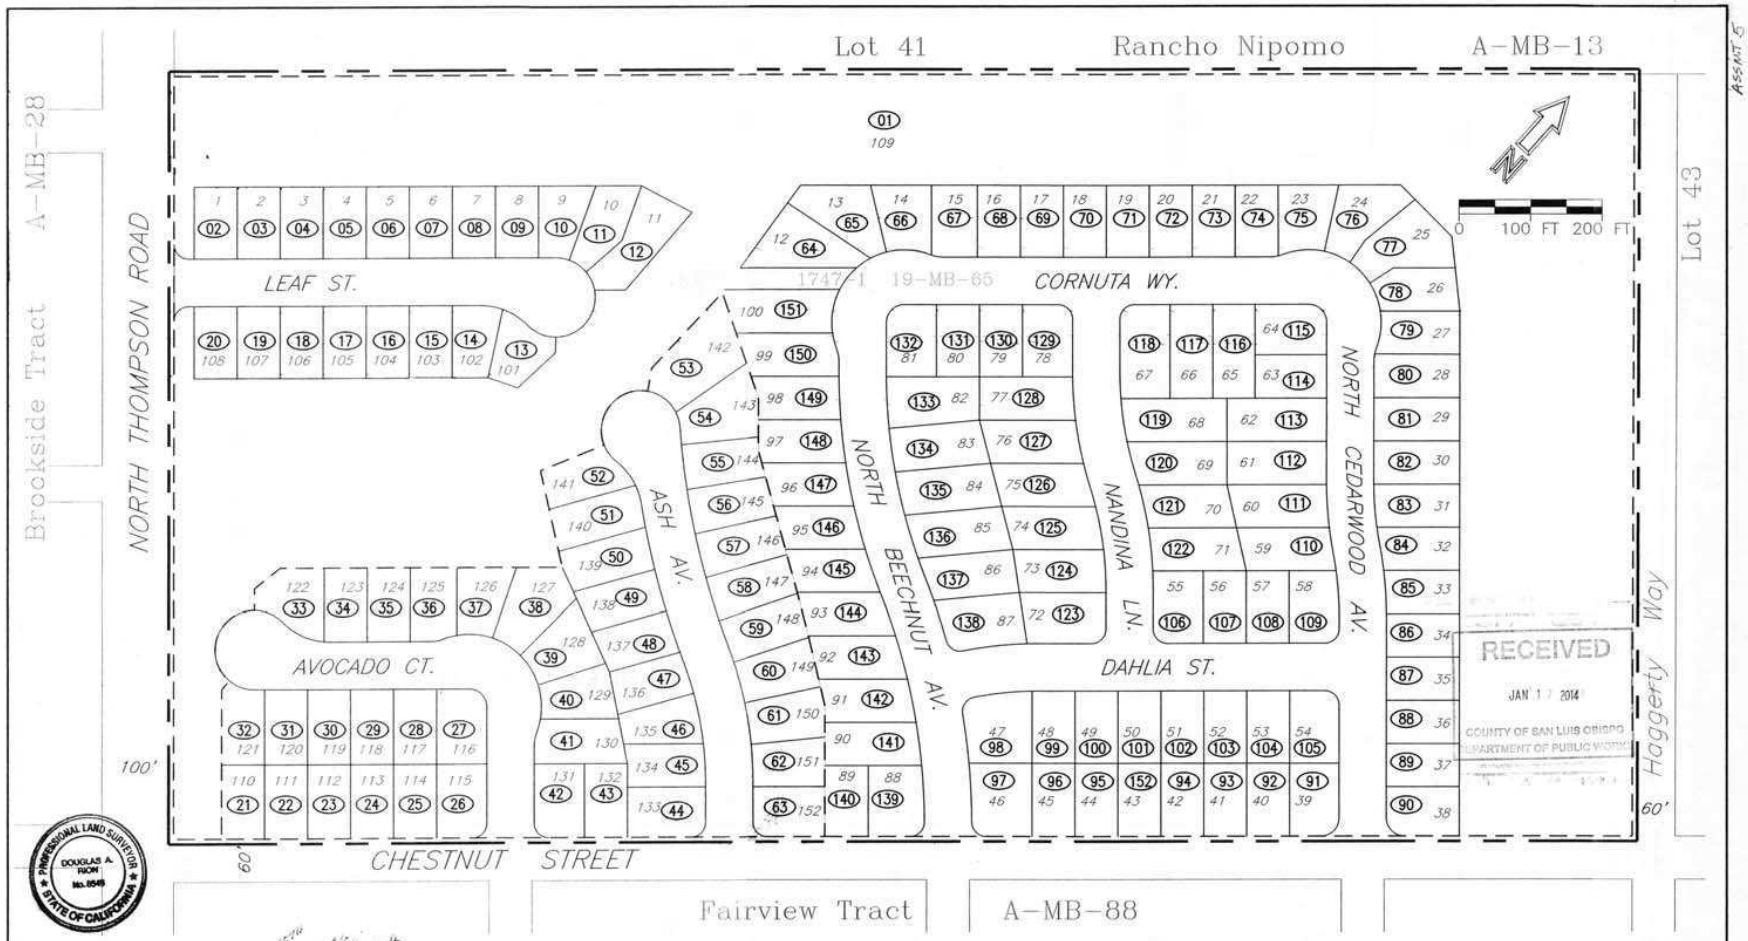

RECEIVED
JAN 17 2014
COUNTY OF SAN LUIS OBISPO
DEPARTMENT OF PUBLIC WORKS

PROFESSIONAL LAND SURVEYOR
DOUGLAS A. RION
No. 8549
STATE OF CALIFORNIA

Filed in the Office of the San Luis Obispo County Clerk, this 15th day of Nov 2013

County Clerk & Clerk of the Board of Supervisors

Recorded in the Office of the San Luis Obispo County Surveyor this 5th day of November 2013

San Luis Obispo County Surveyor

An assessment was levied by the Board of Supervisors of San Luis Obispo County on the lots, pieces and parcels of land shown on this assessment diagram. Said assessment was levied on the 12 day of February 2013, said assessment diagram and the assessment roll were recorded in the Office of the County Surveyor of said County on the 15 day of November. Reference is made to the assessment roll recorded in the Office of the San Luis Obispo County Surveyor for the exact amount of each assessment levied against each parcel of land shown on this assessment diagram.

County Clerk & Clerk of the Board of Supervisors

Filed this 15th day of Nov 2013 at the hour of 2 o'clock P.M. in Book 83, Page 83 of Assessment Maps in the Office of the County Recorder of San Luis Obispo County, State of California.

Fee $0.00

Doc. No. 2013-061904

Sheet 1 of 1

County Recorder

Deputy

LEGEND

(22) = ASSESSMENT NUMBER

46 = LOT NUMBER

= DISTRICT BOUNDARY

= TRACT BOUNDARY

ASSESSMENT DIAGRAM

TRACT 1747
STREETLIGHT ASSESSMENT DISTRICT

County of San Luis Obispo
State of California

Sheet 1 of 1