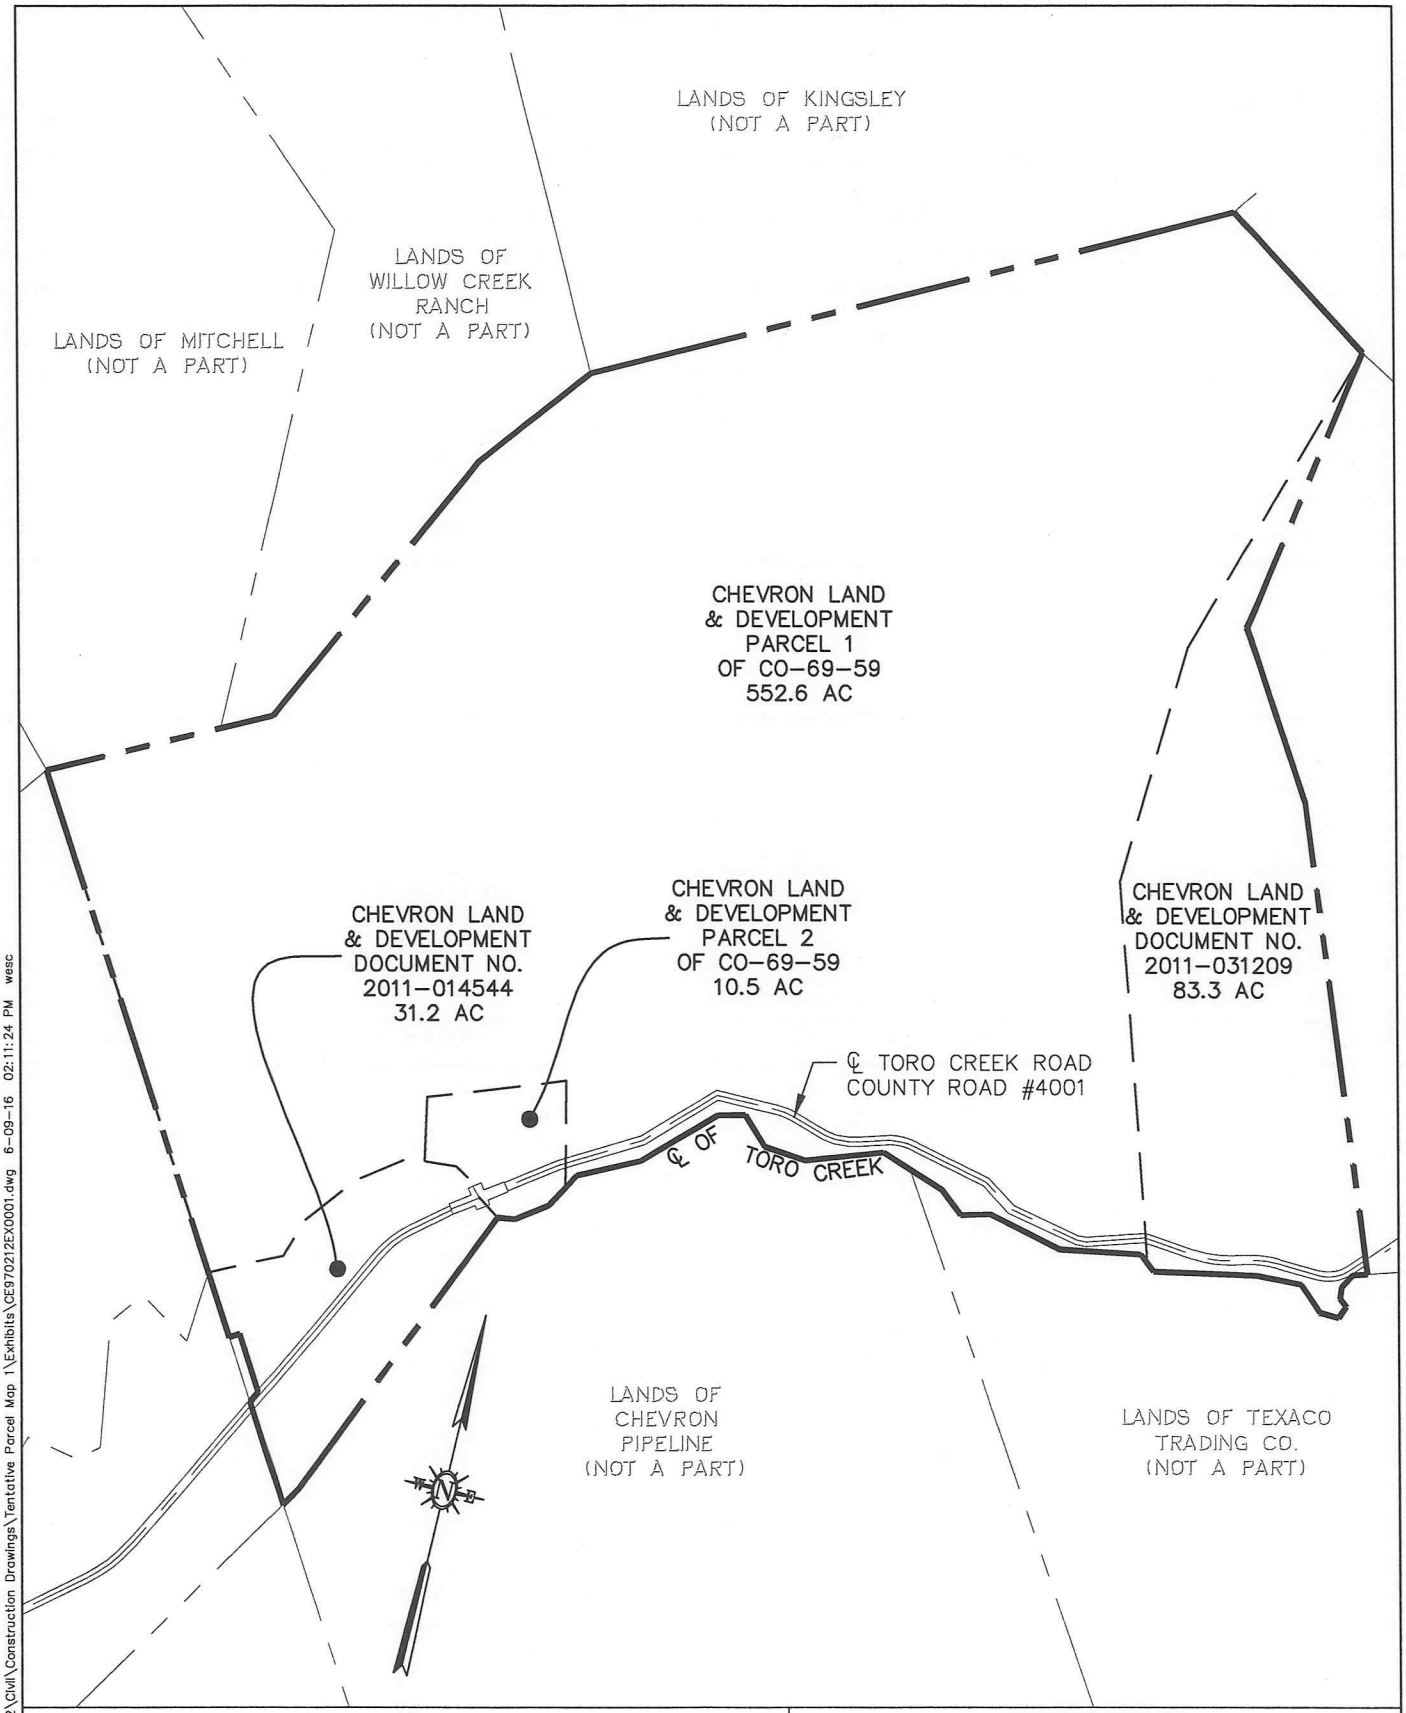

0 1000 2000

1 INCH = 1000 FEET

EASEMENT AGREEMENT
PARCEL MAP COAL 14-0007
EXISTING PARCELS
SAN LUIS OBISPO COUNTY, CA

DRAWN BY	CHECKED BY	SCALE	DATE	SHEET
WGC	DSH	1" = 1000'	2016-06-09	2 OF 3

F:\proj\1997\970212\Civil\Construction Drawings\Tentative Parcel Map 1\Exhibits\CE970212EX0001.dwg 6-09-16 02:11:24 PM wesc

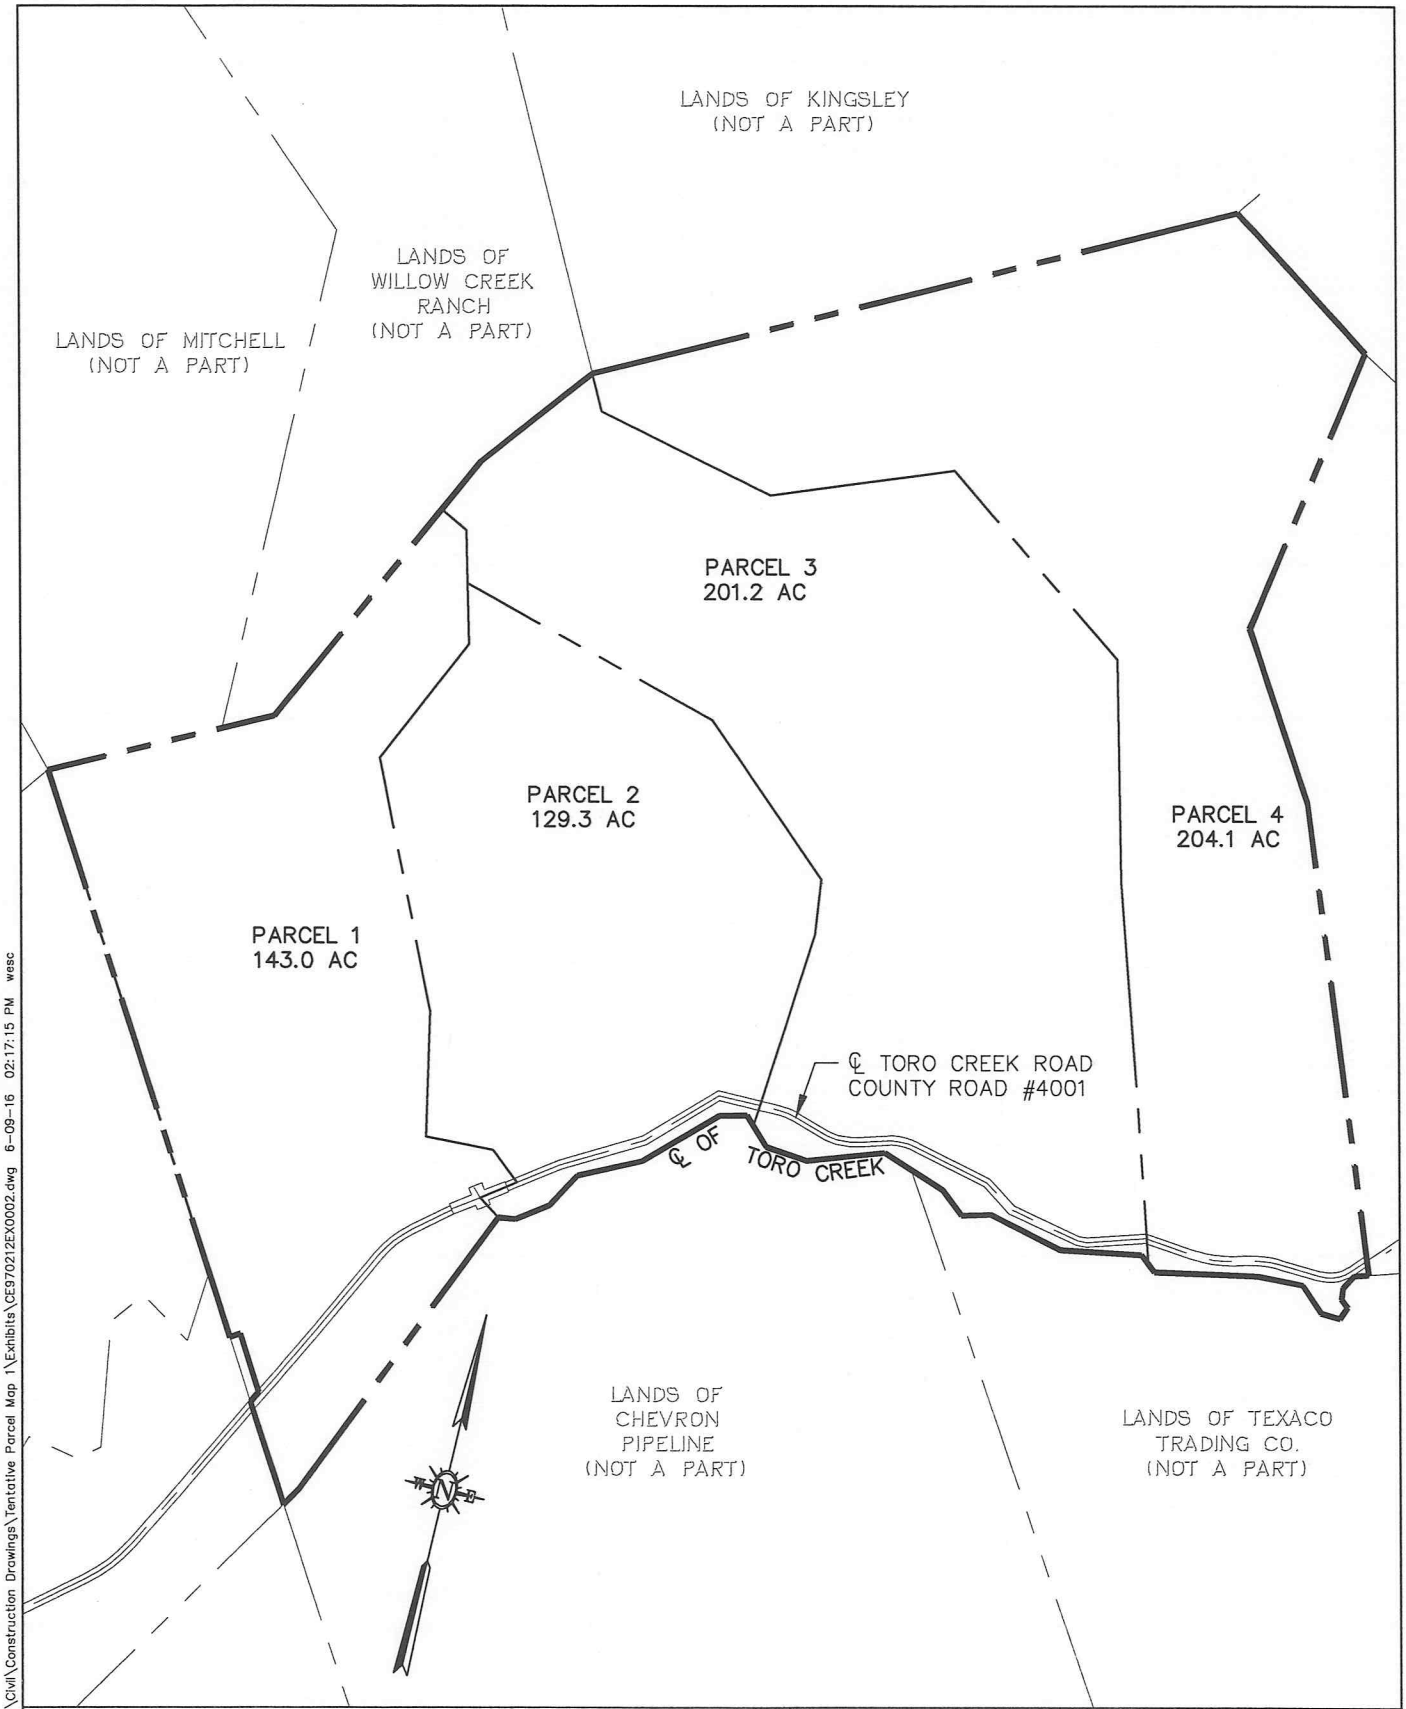

F:\proj\1997\970212\Civil\Construction Drawings\Tentative Parcel Map 1\Exhibits\CE970212EX0002.dwg 6-09-16 02:17:15 PM wesc

0 1000 2000

1 INCH = 1000 FEET

EASEMENT AGREEMENT
PARCEL MAP COAL 14-0007
ADJUSTED PARCELS
SAN LUIS OBISPO COUNTY, CA

DRAWN BY	CHECKED BY	SCALE	DATE	SHEET
WGC	DSH	1" = 1000'	2016-06-09	3 OF 3