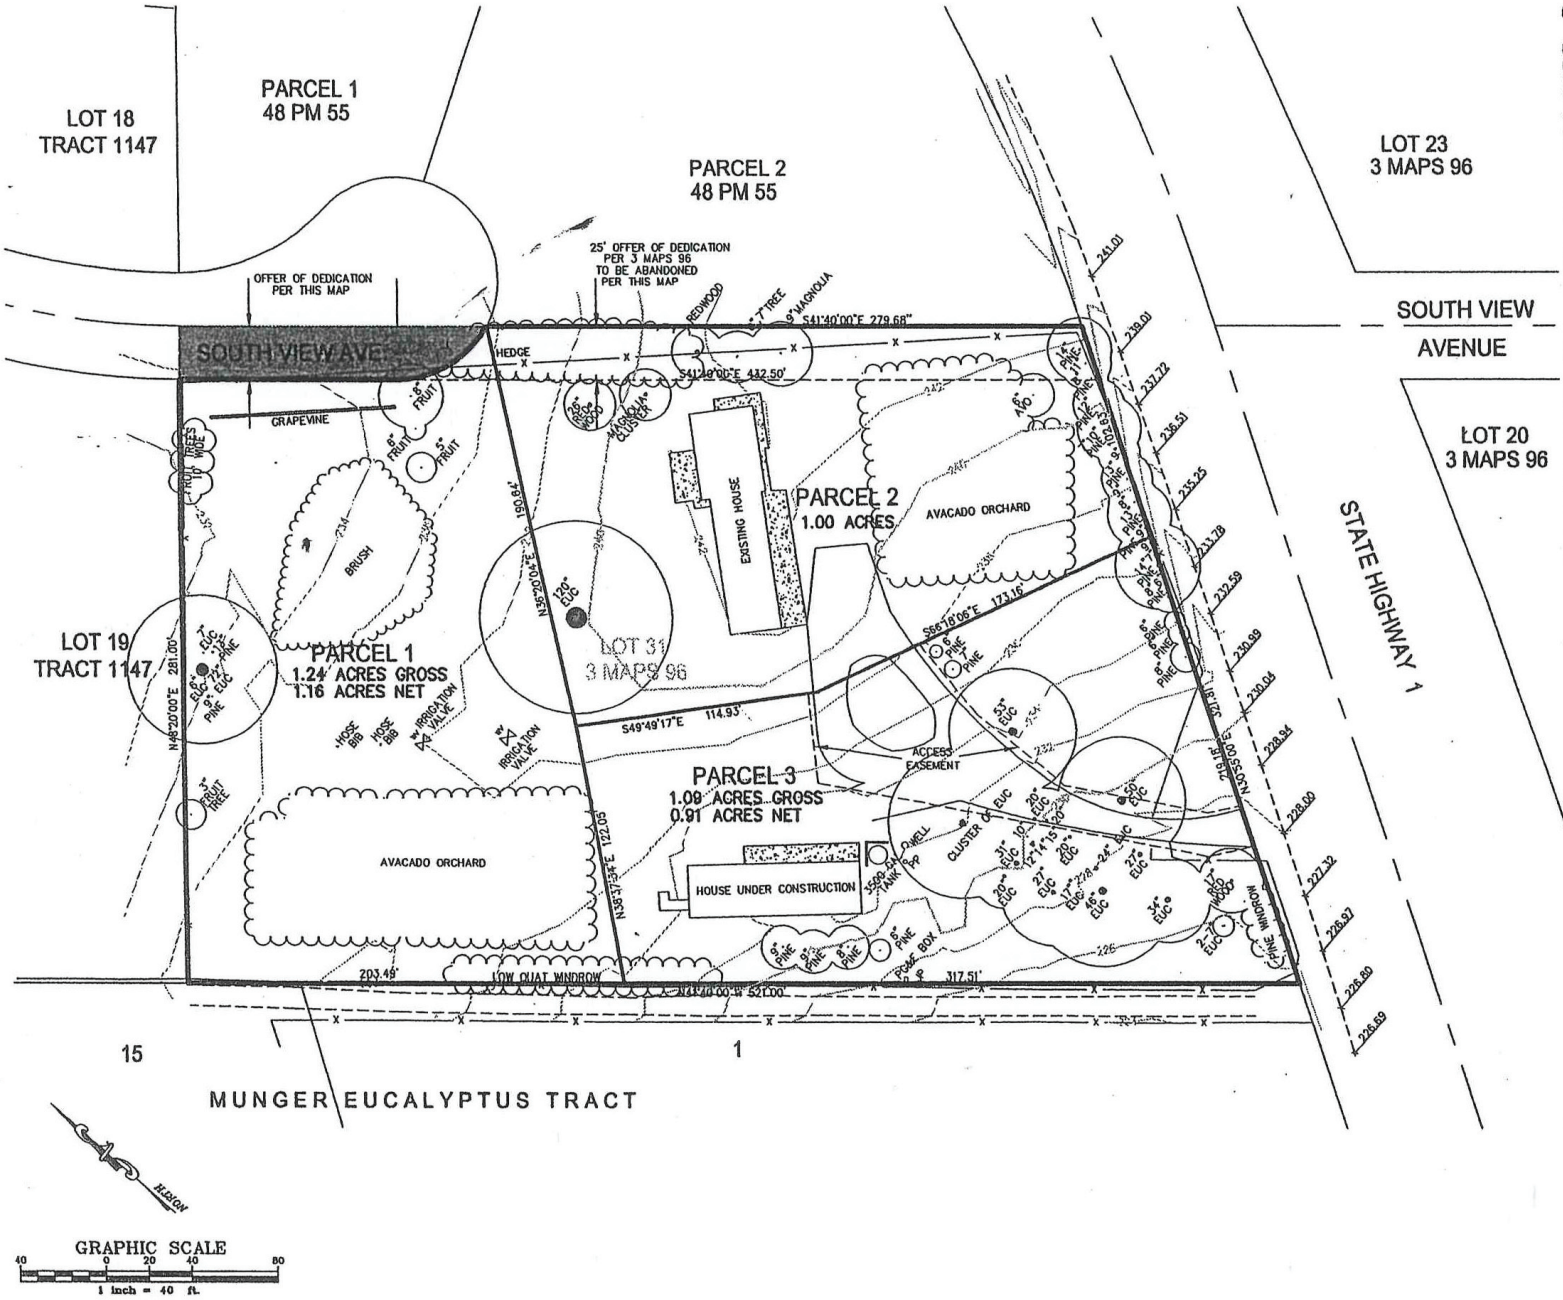

OWNER'S STATEMENT

I HEREBY APPLY FOR APPROVAL OF THE DIVISION OF REAL PROPERTY SHOWN ON THIS PLAT AND STATE THAT I AM THE LEGAL OWNER OF SAID PROPERTY OR THE AUTHORIZED AGENT OF THE LEGAL OWNER AND THAT THE INFORMATION SHOWN HEREIN IS TRUE AND CORRECT TO THE BEST OF MY KNOWLEDGE AND BELIEF.

WESTLAND ENGINEERING, INC.
75 ZACA LANE, SUITE 100, SAN LUIS OBISPO, CA 93401
(805)-541-2394

RECORD OWNER:
FRANK CARON
470 COTA LANE
SANTA BARBARA, CA 93108

ENGINEER'S STATEMENT

I HEREBY STATE THAT THIS MAP WAS PREPARED BY ME OR UNDER MY SUPERVISION AND TO THE BEST OF MY KNOWLEDGE COMPLIED WITH THE LOT DIVISION ORDINANCE OF THE COUNTY OF SAN LUIS OBISPO, STATE OF CALIFORNIA.

TERENCE K. ORTON, P.E. 21807, EXPIRES 9-30-2005
WESTLAND ENGINEERING, INC.
75 ZACA LANE, SUITE 100, SAN LUIS OBISPO, CA 93401
(805)-541-2394

APN 075-150-027

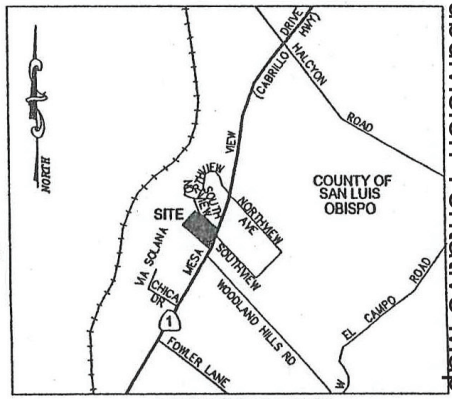

VICINITY MAP

NO SCALE

VESTING TENTATIVE MAP
CO-02-0240

BEING A SUBDIVISION OF LOT 31 OF OCEAN VEW ACRES AS RECORDED IN 3 MAPS 96, ALSO BEING A RESUBDIVISION OF PART OF LOTS 125 & 126 OF STRATTON'S SURVEY RANCHO BOLSA DE CHAMISAL IN THE COUNTY OF SAN LUIS OBISPO, STATE OF CALIFORNIA.

REQUESTED BY:
FRANK CARON
PREPARED BY:
WESTLAND ENGINEERING INC.
75 ZACA LANE, SUITE 100, SAN LUIS OBISPO, CA 93401
(805)-541-2394

JULY 2002 JOB NO. 02.010

SHEET 1 OF 1