COUNTY OF SAN LUIS OBISPO PLANNING & BUILDING DEPARTMENT

Minor Use Permit
Brindley / DRC2014-00155

Vicinity Map

COUNTY OF SAN LUIS OBISPO PLANNING & BUILDING DEPARTMENT

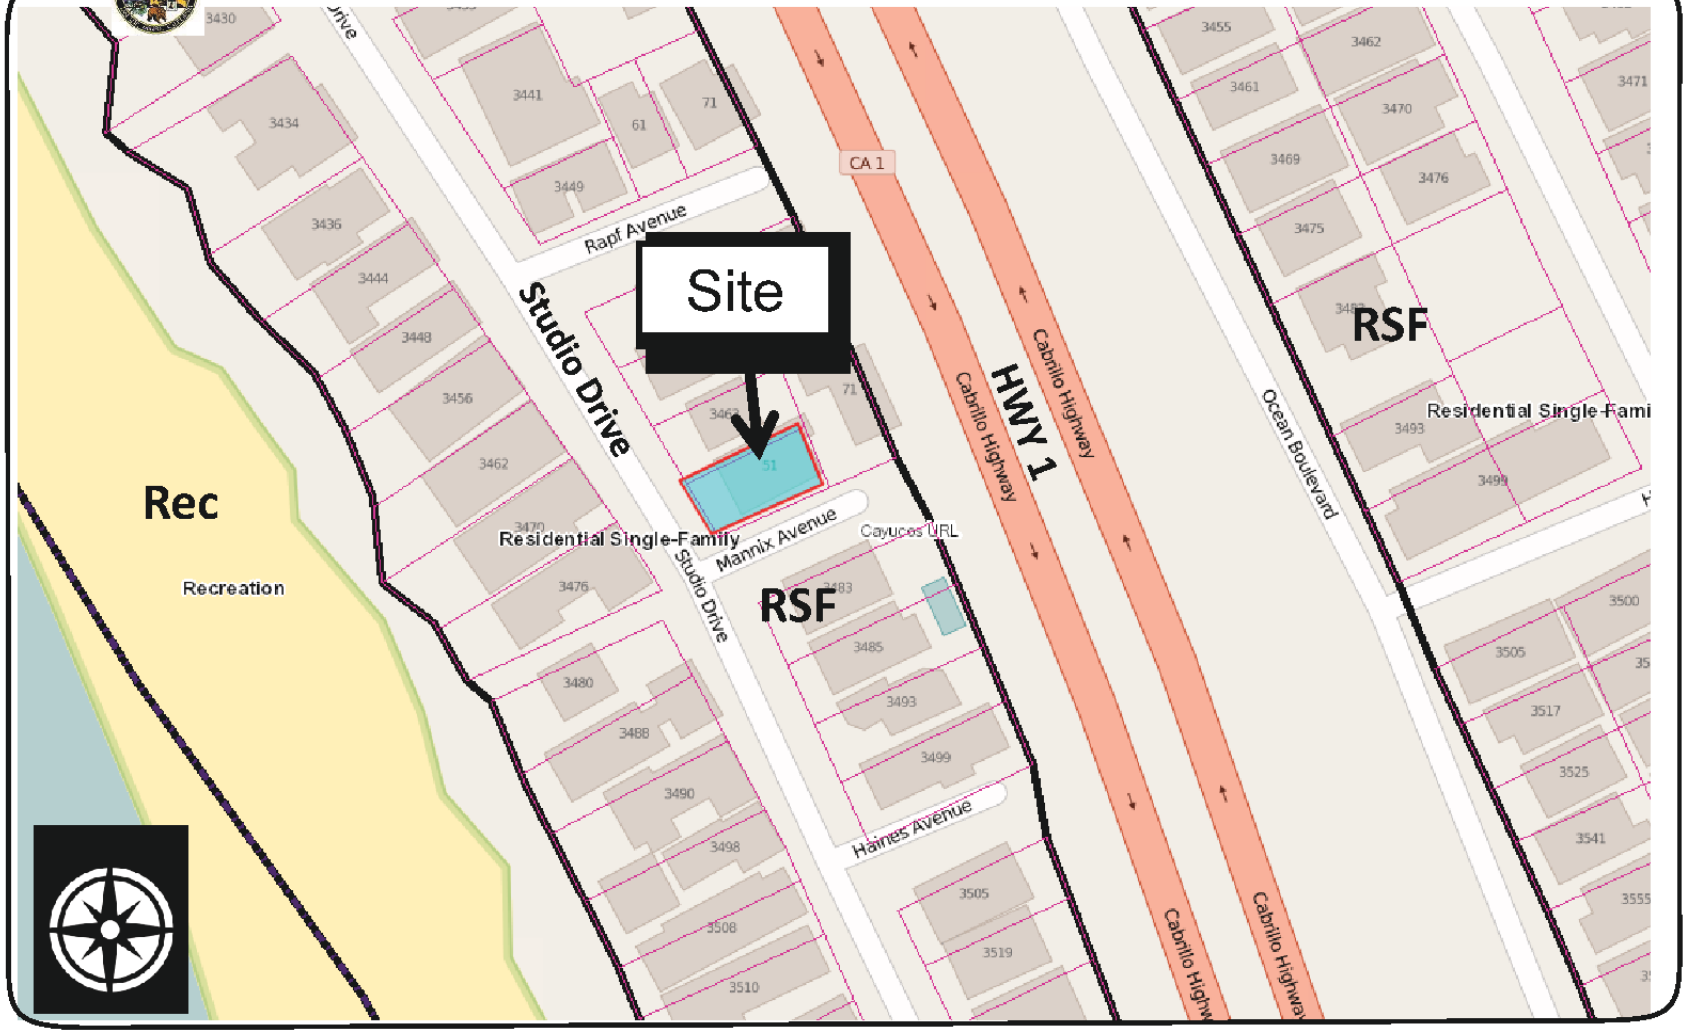

Minor Use Permit
Brindley / DRC2014-00155

Land Use Category Map

Minor Use Permit
Brindley / DRC2014-00155

Aerial Photograph

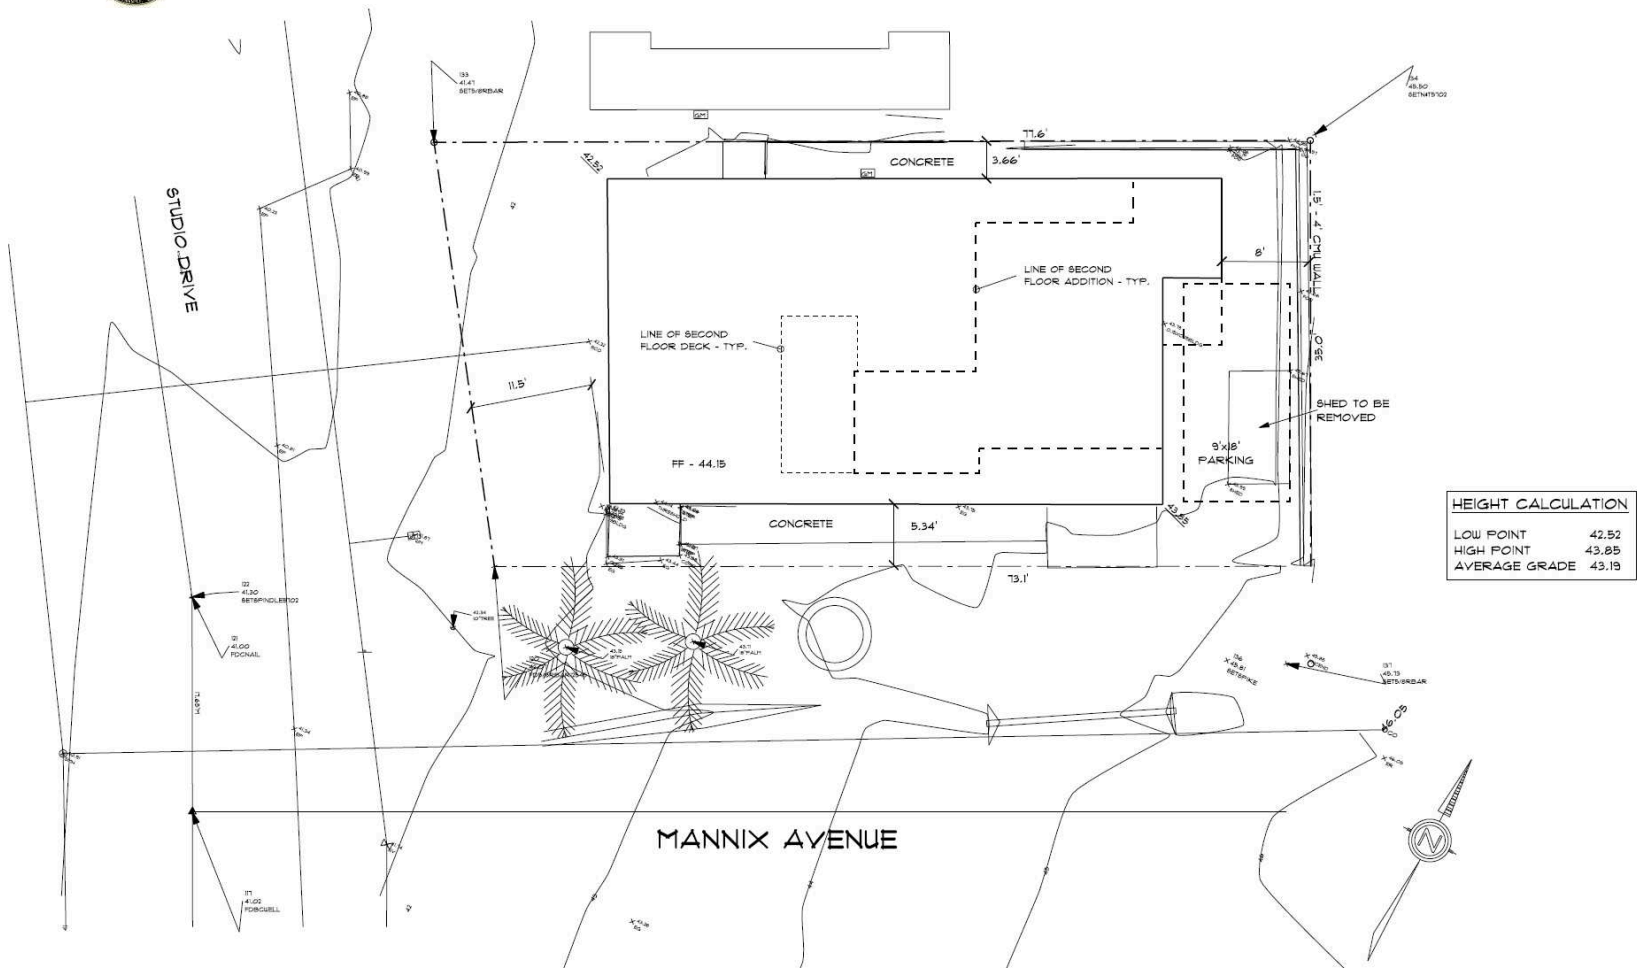

Minor Use Permit
Brindley / DRC2014-00155

Site Plan

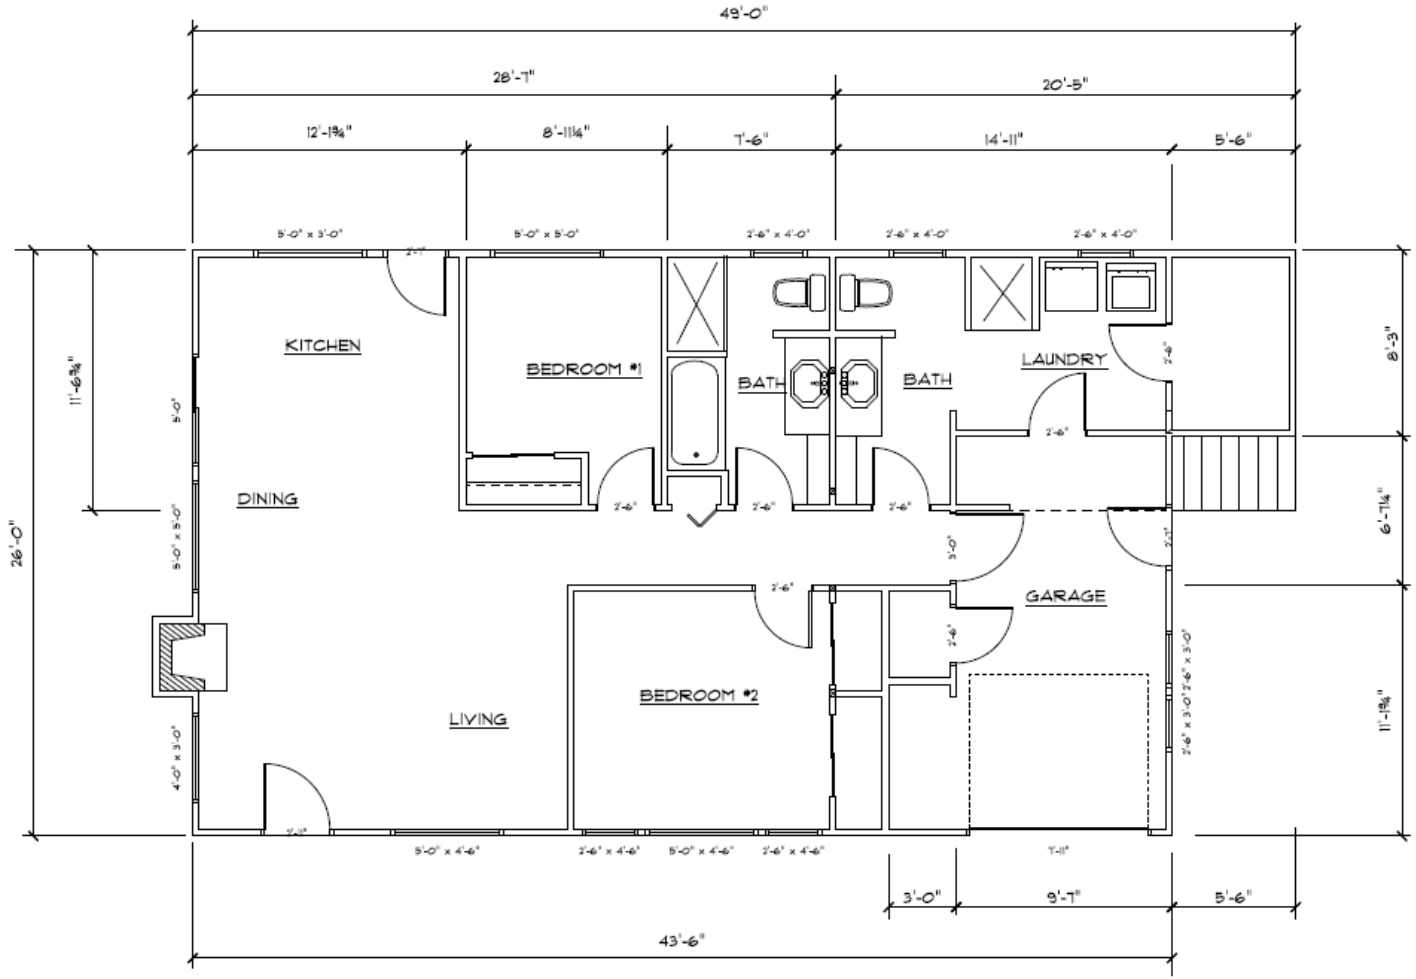

Minor Use Permit
Brindley / DRC2014-00155

Existing Ground Floor Plan

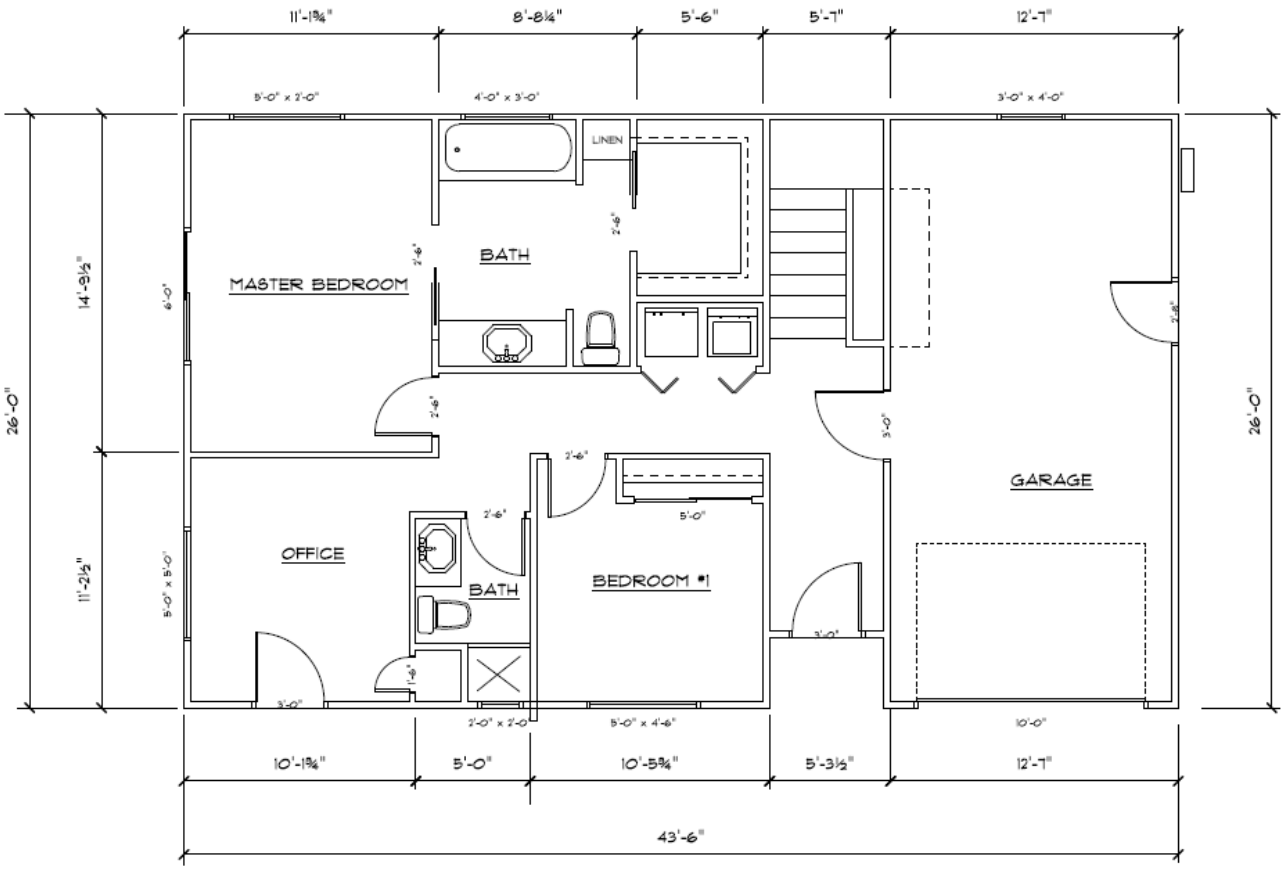

Minor Use Permit
Brindley / DRC2014-00155

Proposed Ground Floor Plan

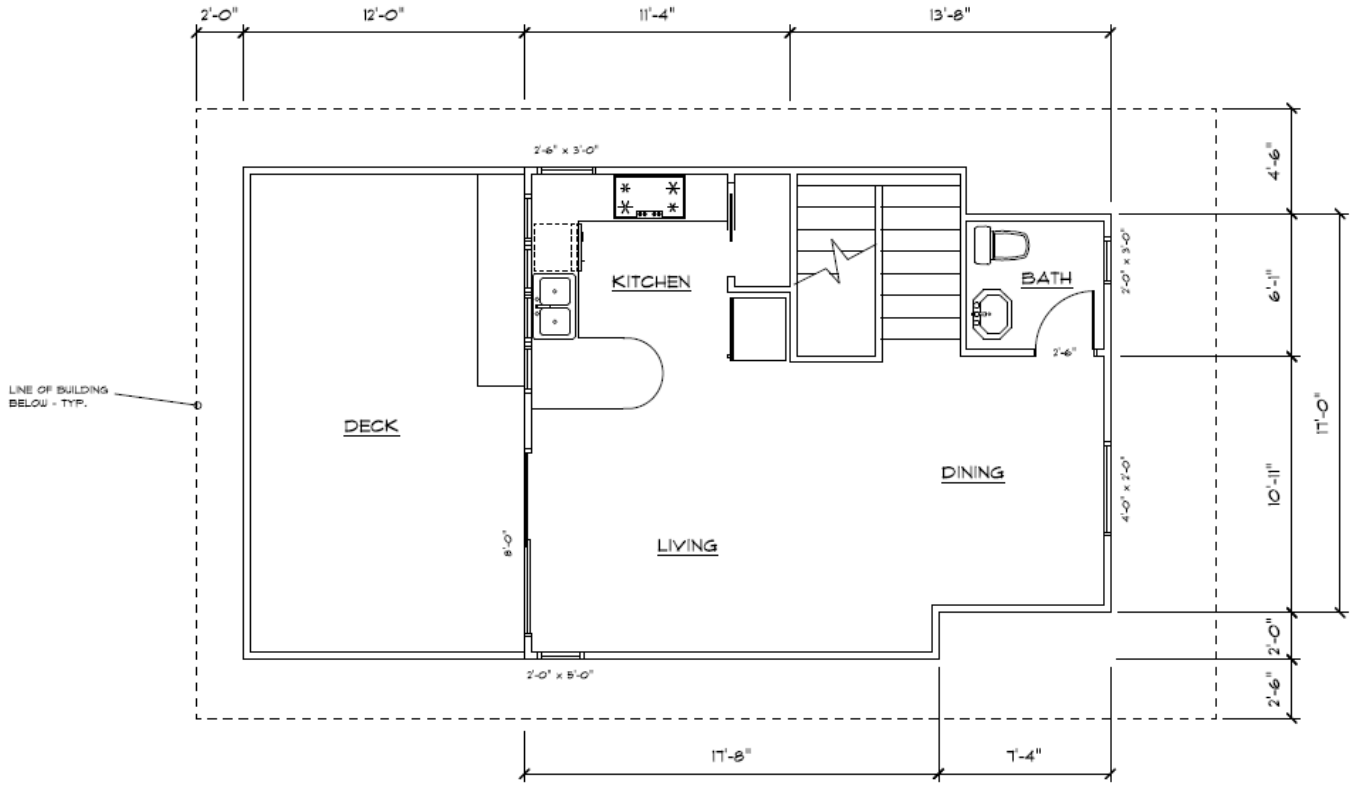

Minor Use Permit
Brindley / DRC2014-00155

Proposed Upper Floor Plan

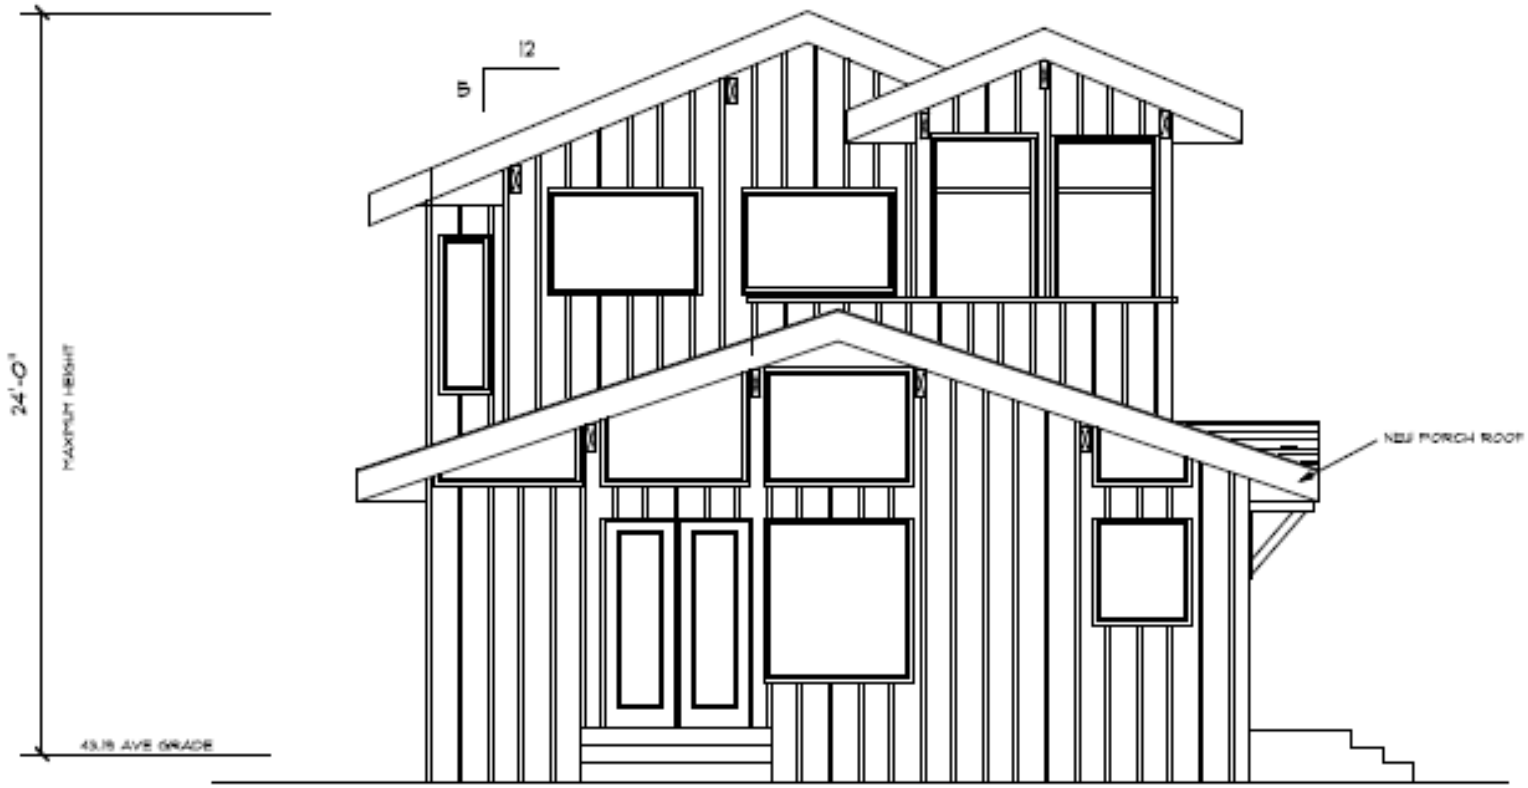

Minor Use Permit
Brindley / DRC2014-00155

Proposed Front Elevation

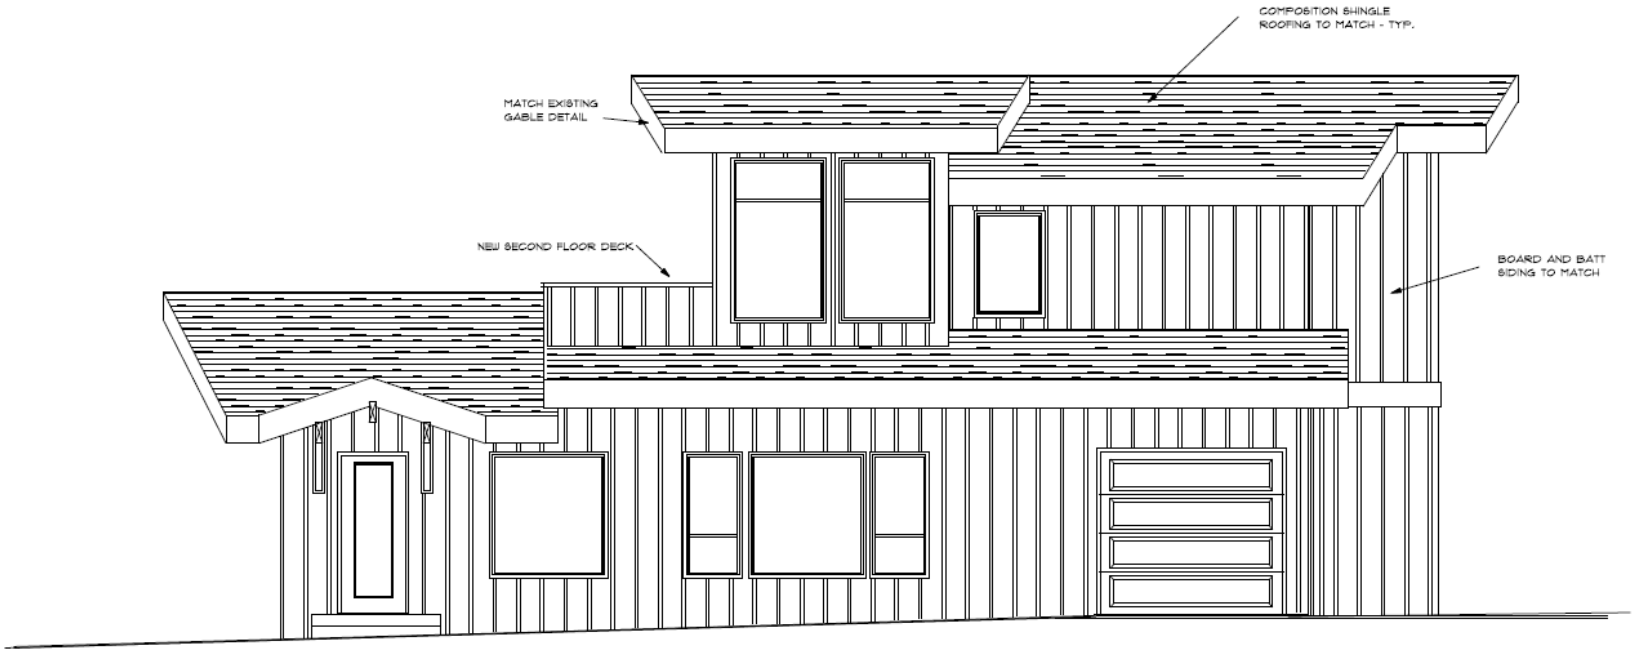

Minor Use Permit
Brindley / DRC2014-00155

Proposed Right Elevation

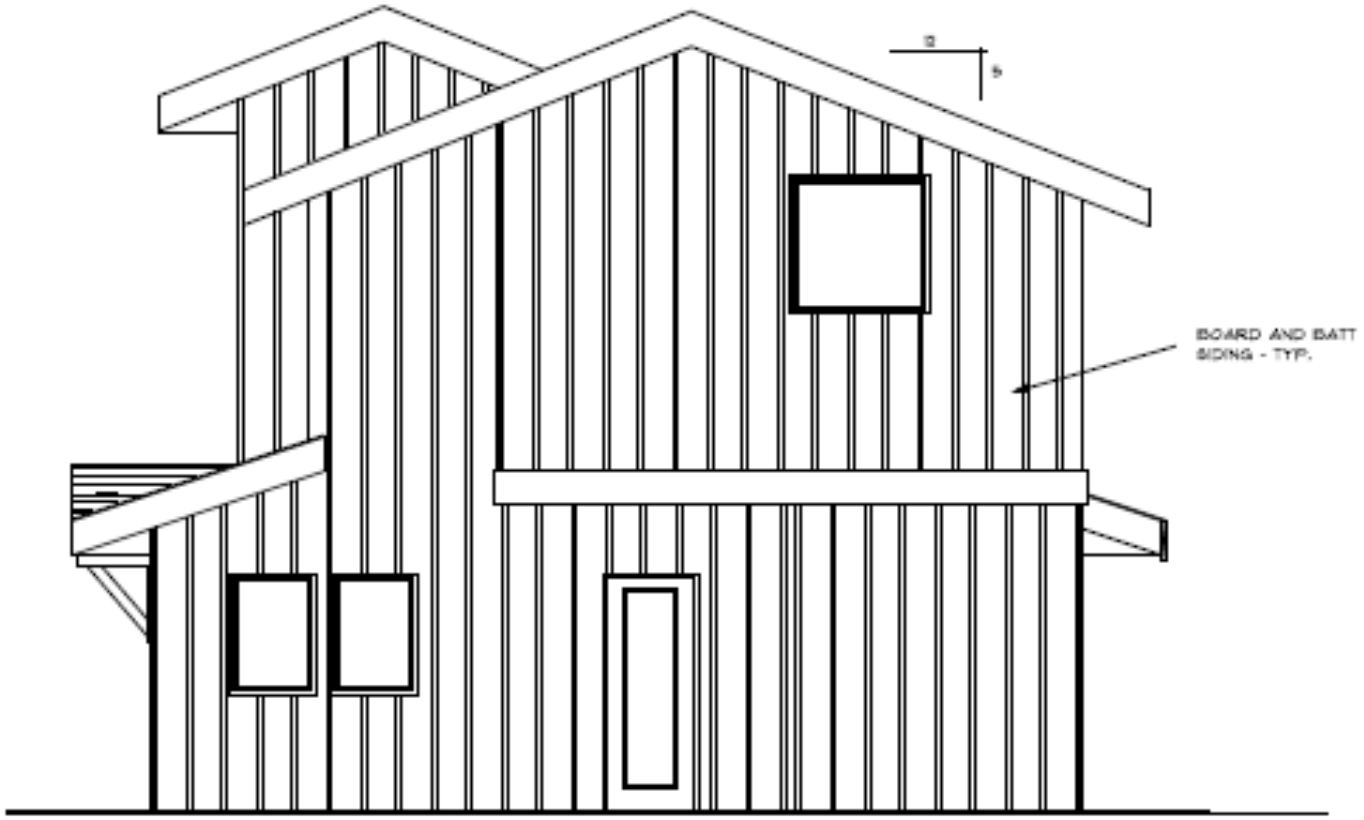

Minor Use Permit
Brindley / DRC2014-00155

Proposed Rear Elevation

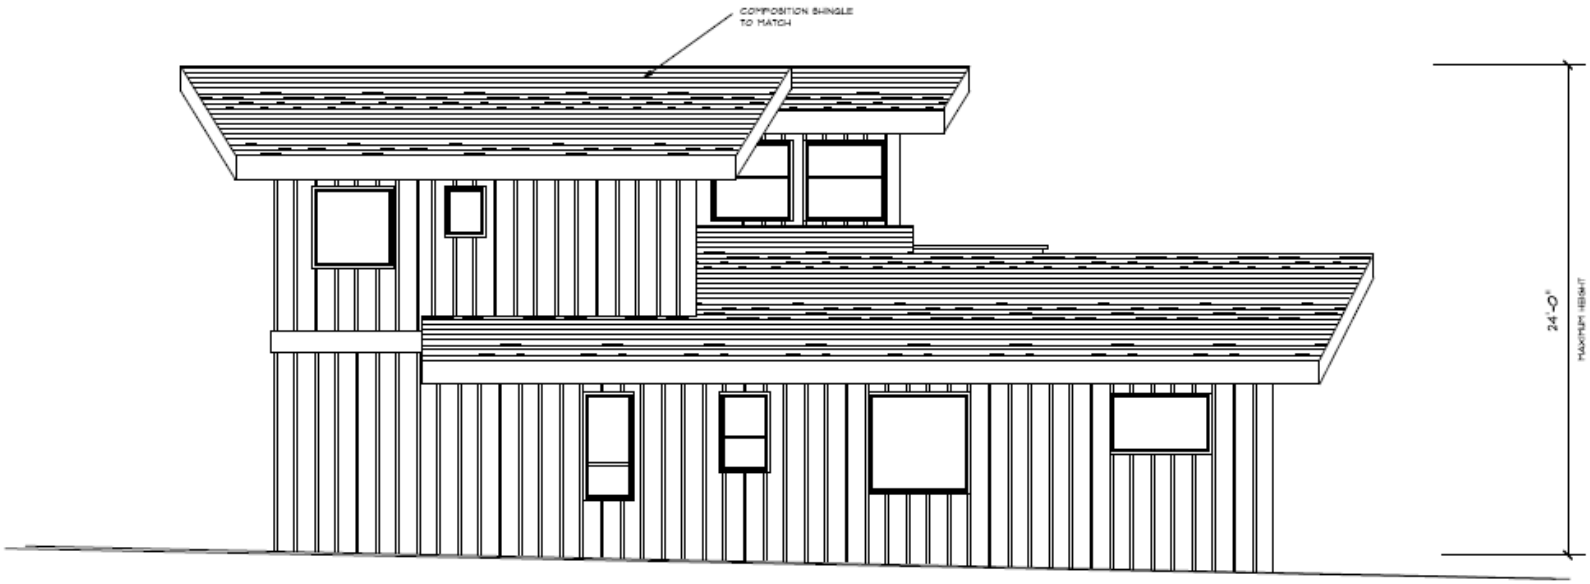

Minor Use Permit
Brindley / DRC2014-00155

Proposed Left Elevation