PARCEL MAP COAL 15-0106

BEING AN ADJUSTMENT OF PARCELS 1,2,3 AND 4,
OF PARCEL MAP CO 74-29,
AS FILED IN BOOK 14, PAGE 100, OF PARCEL MAPS,
IN THE OFFICE OF THE COUNTY RECORDER,
COUNTY OF SAN LUIS OBISPO,
STATE OF CALIFORNIA.

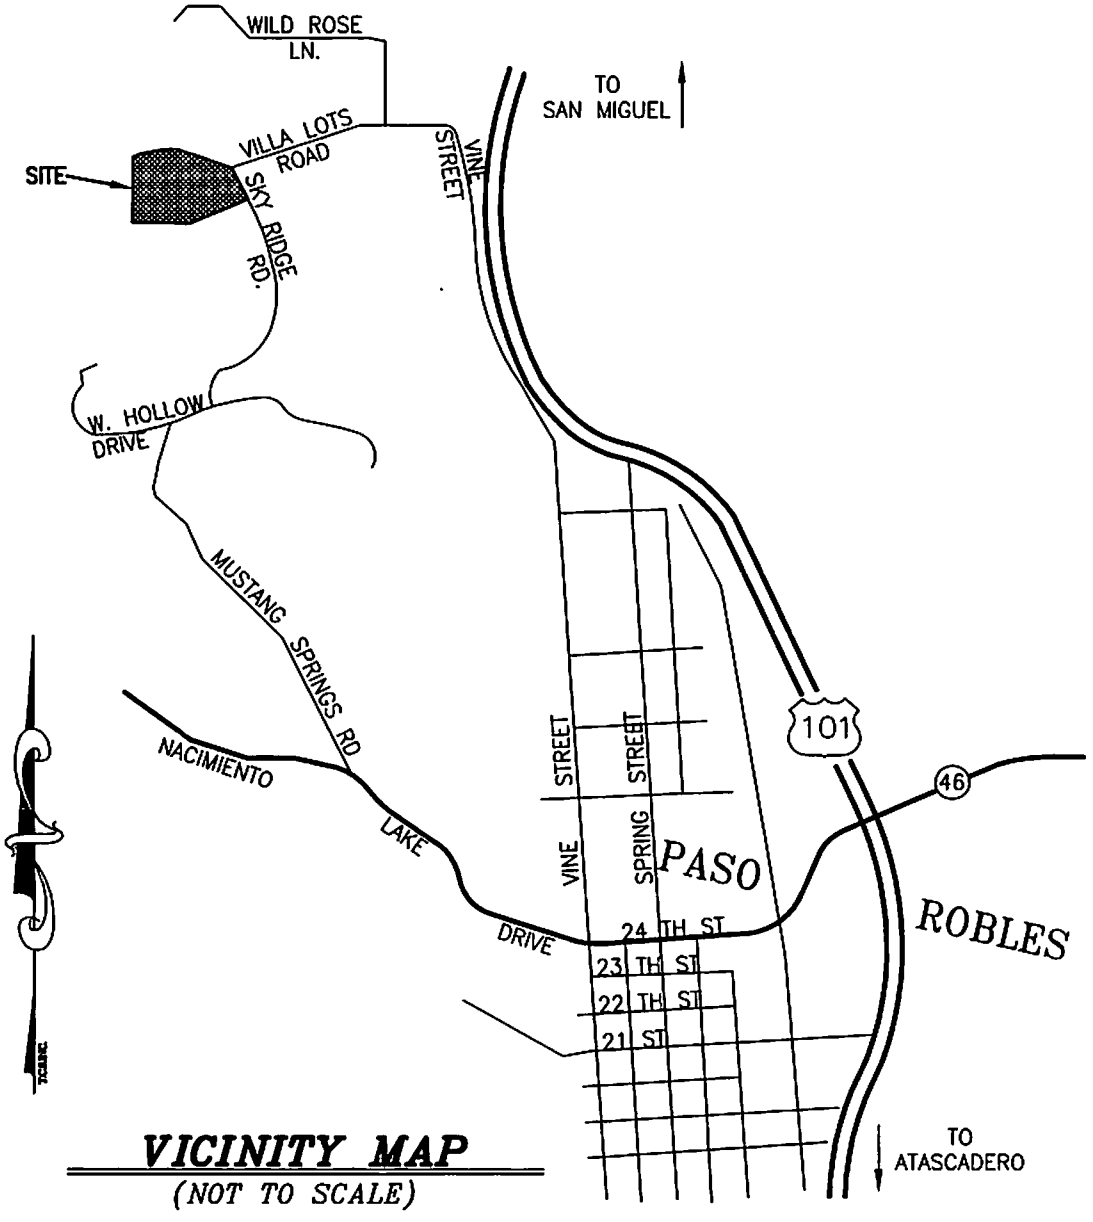

VICINITY MAP
(NOT TO SCALE)

TWIN CITIES SURVEYING INC.
TEMPLETON, CALIFORNIA
JN 15035

PARCEL MAP COAL 15-0106

BEING AN ADJUSTMENT OF PARCELS 1,2,3 AND 4,
OF PARCEL MAP CO 74-29,
AS FILED IN BOOK 14, PAGE 100, OF PARCEL MAPS,
IN THE OFFICE OF THE COUNTY RECORDER,
COUNTY OF SAN LUIS OBISPO,
STATE OF CALIFORNIA.

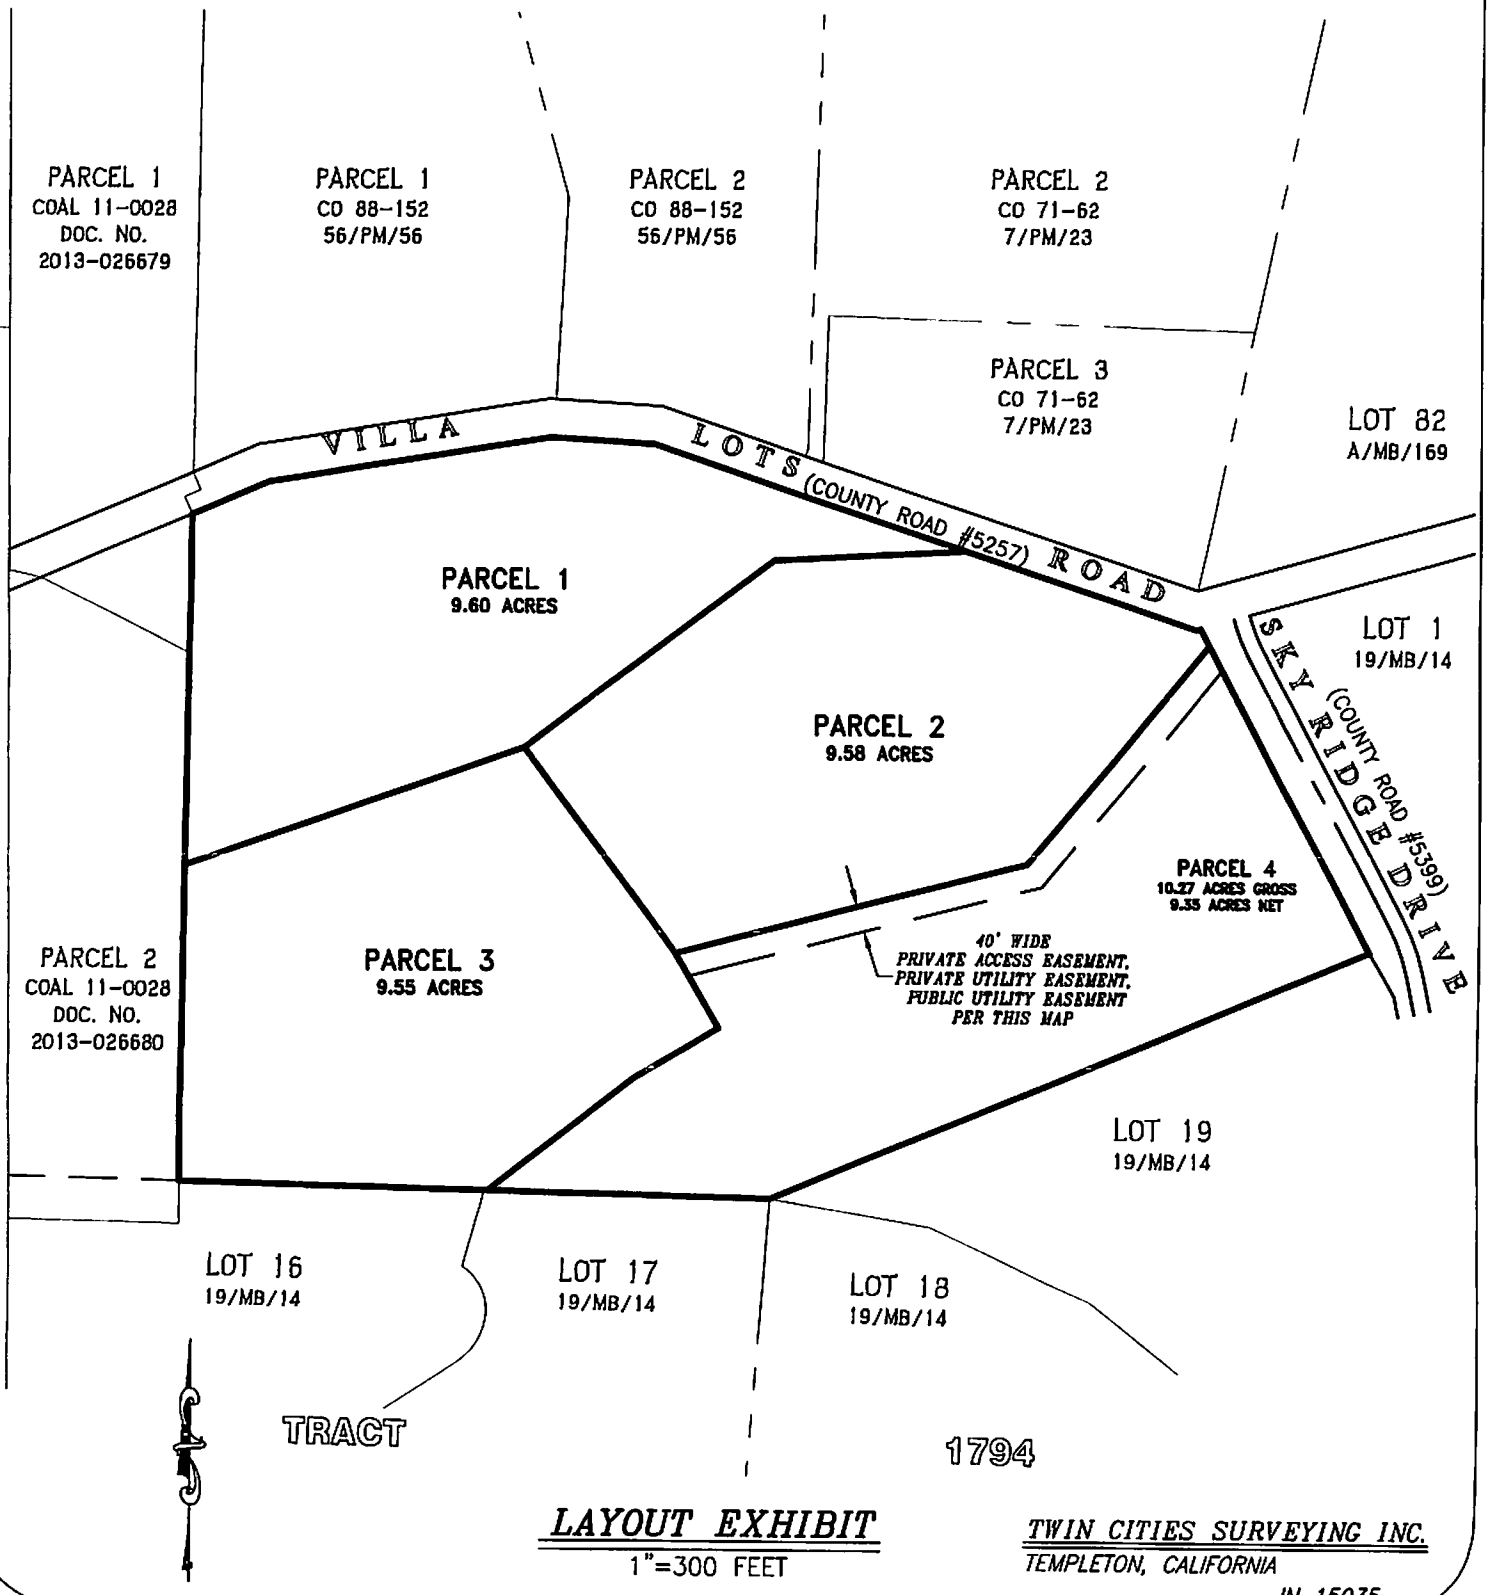

LAYOUT EXHIBIT
1"=300 FEET

TWIN CITIES SURVEYING INC.
TEMPLETON, CALIFORNIA
JN 15035