DRC2015-00133 – MAHER – VICINITY MAP

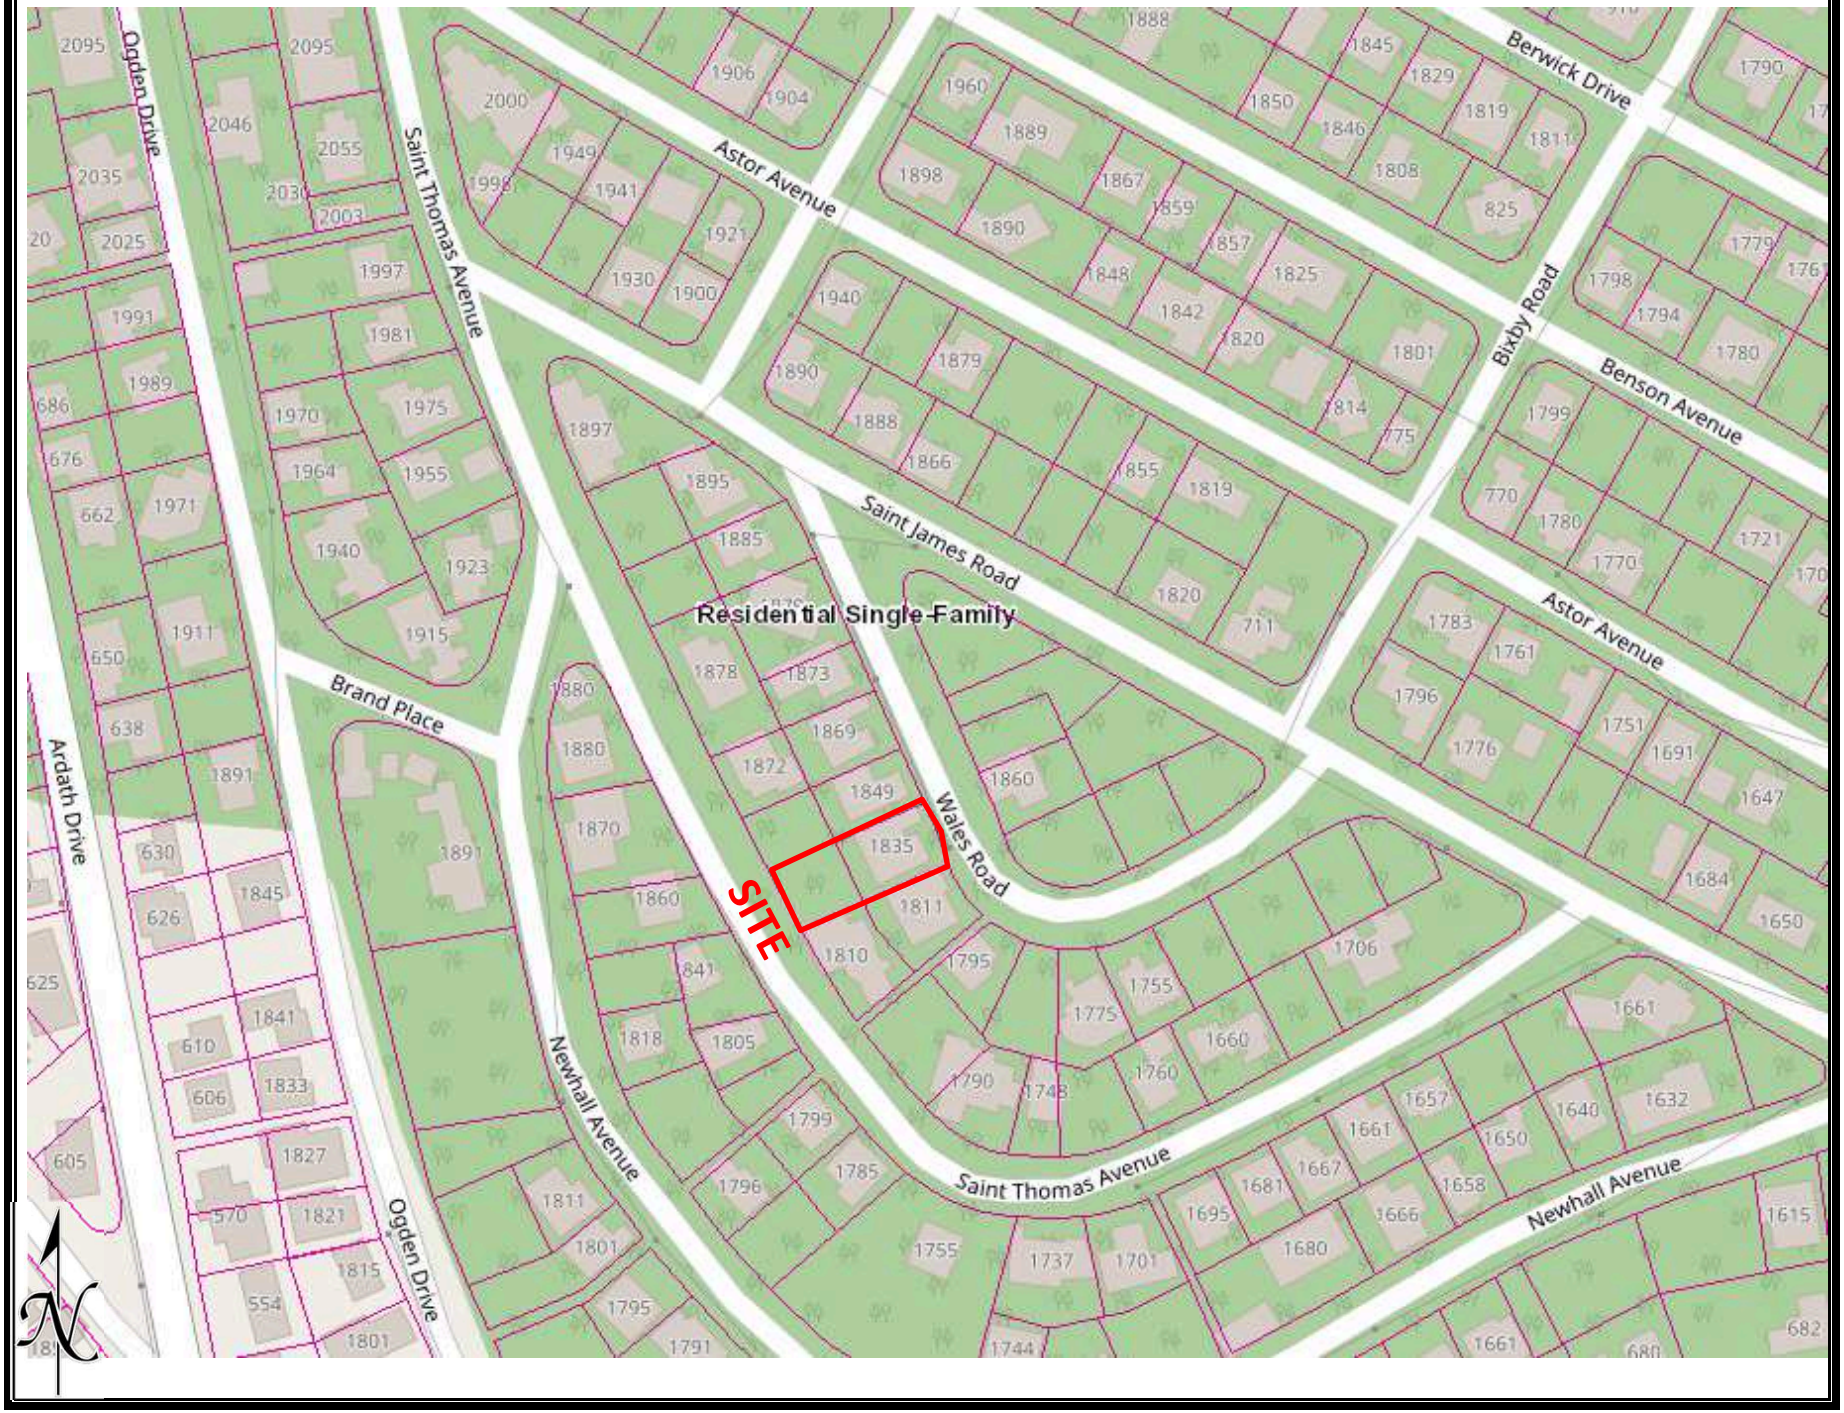
Residential Single Family
SITE
Ogden Drive
Saint Thomas Avenue
Astor Avenue
Berwick Drive
Bixby Road
Benson Avenue
Saint James Road
Brand Place
Ardath Drive
Wales Road
Newhall Avenue
Ogden Drive
Saint Thomas Avenue
Newhall Avenue
Astor Avenue

DRC2015-00133 – MAHER – AERIAL VIEW

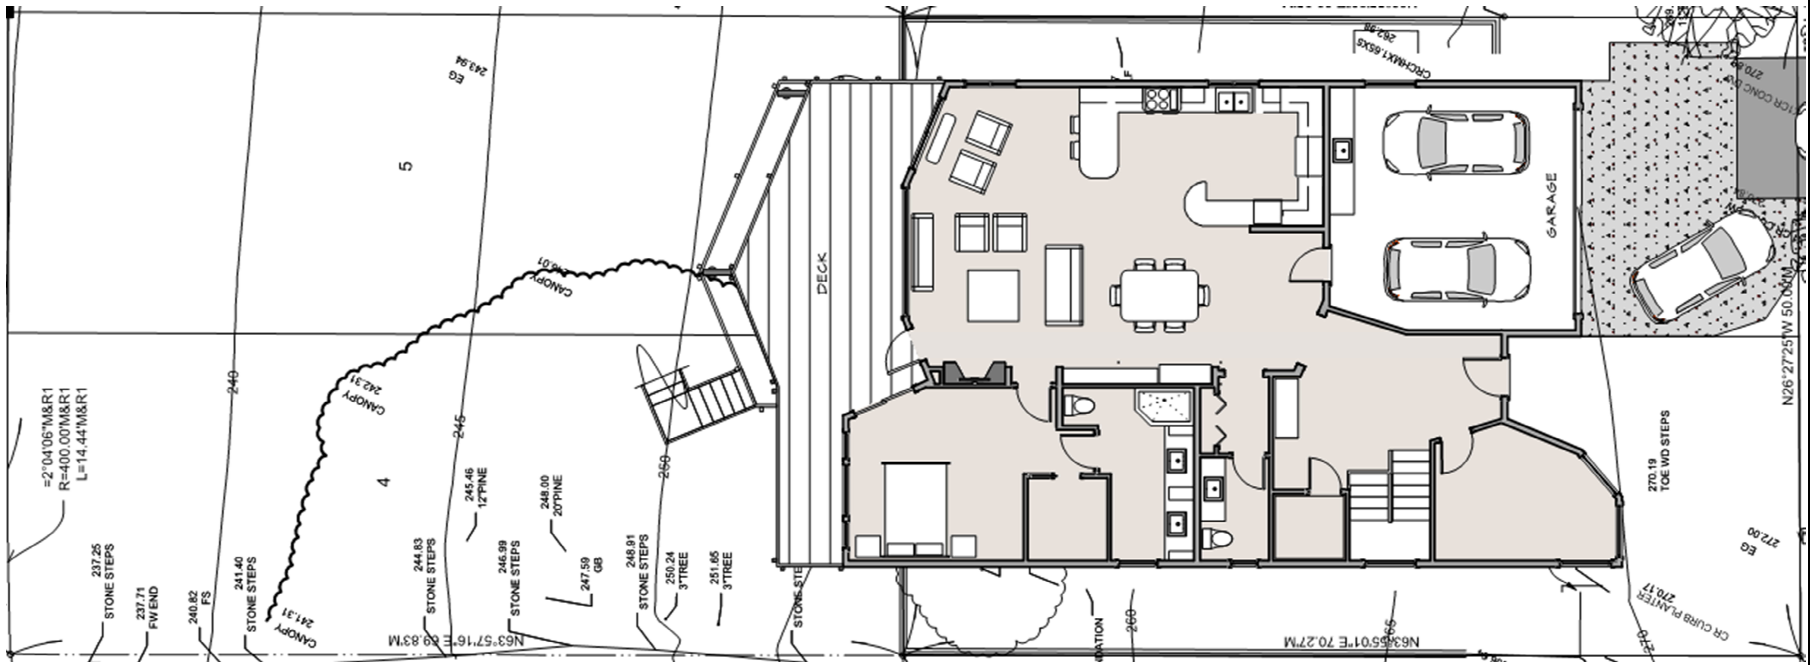
DECK
GARAGE
5
4
240
245
260
N63°57'16"E 69.83'M
N63°55'01"E 70.27'M
N26°27'25"W 50.00'M
=2°04'06"M&R1
R=400.00'M&R1
L=14.44'M&R1
237.25 STONE STEPS
237.71 FW END
240.82 FS
241.40 STONE STEPS
244.83 STONE STEPS
245.46 12"PINE
246.99 STONE STEPS
248.00 20"PINE
247.59 GB
248.91 STONE STEPS
250.24 3"TREE
251.65 3"TREE
270.19 TOE WD STEPS
272.00 EG
CR CURB PLANTER 270.17

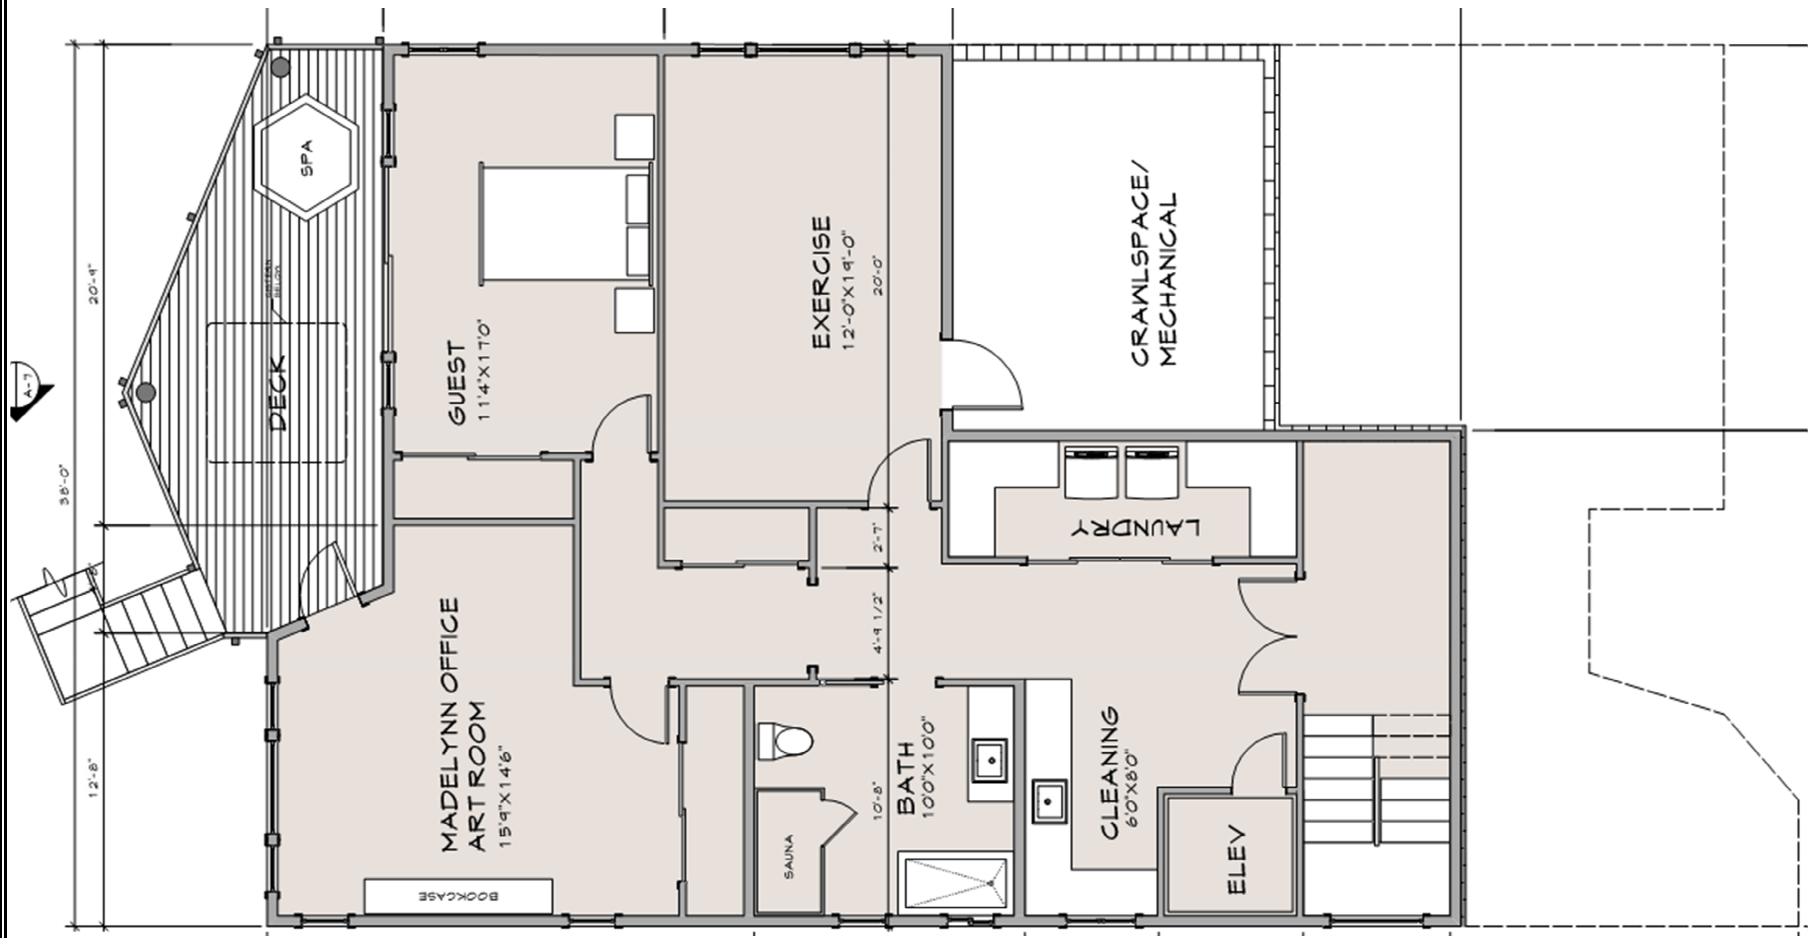

DRC2015-00133 – MAHER – LOWER FLOOR PLAN

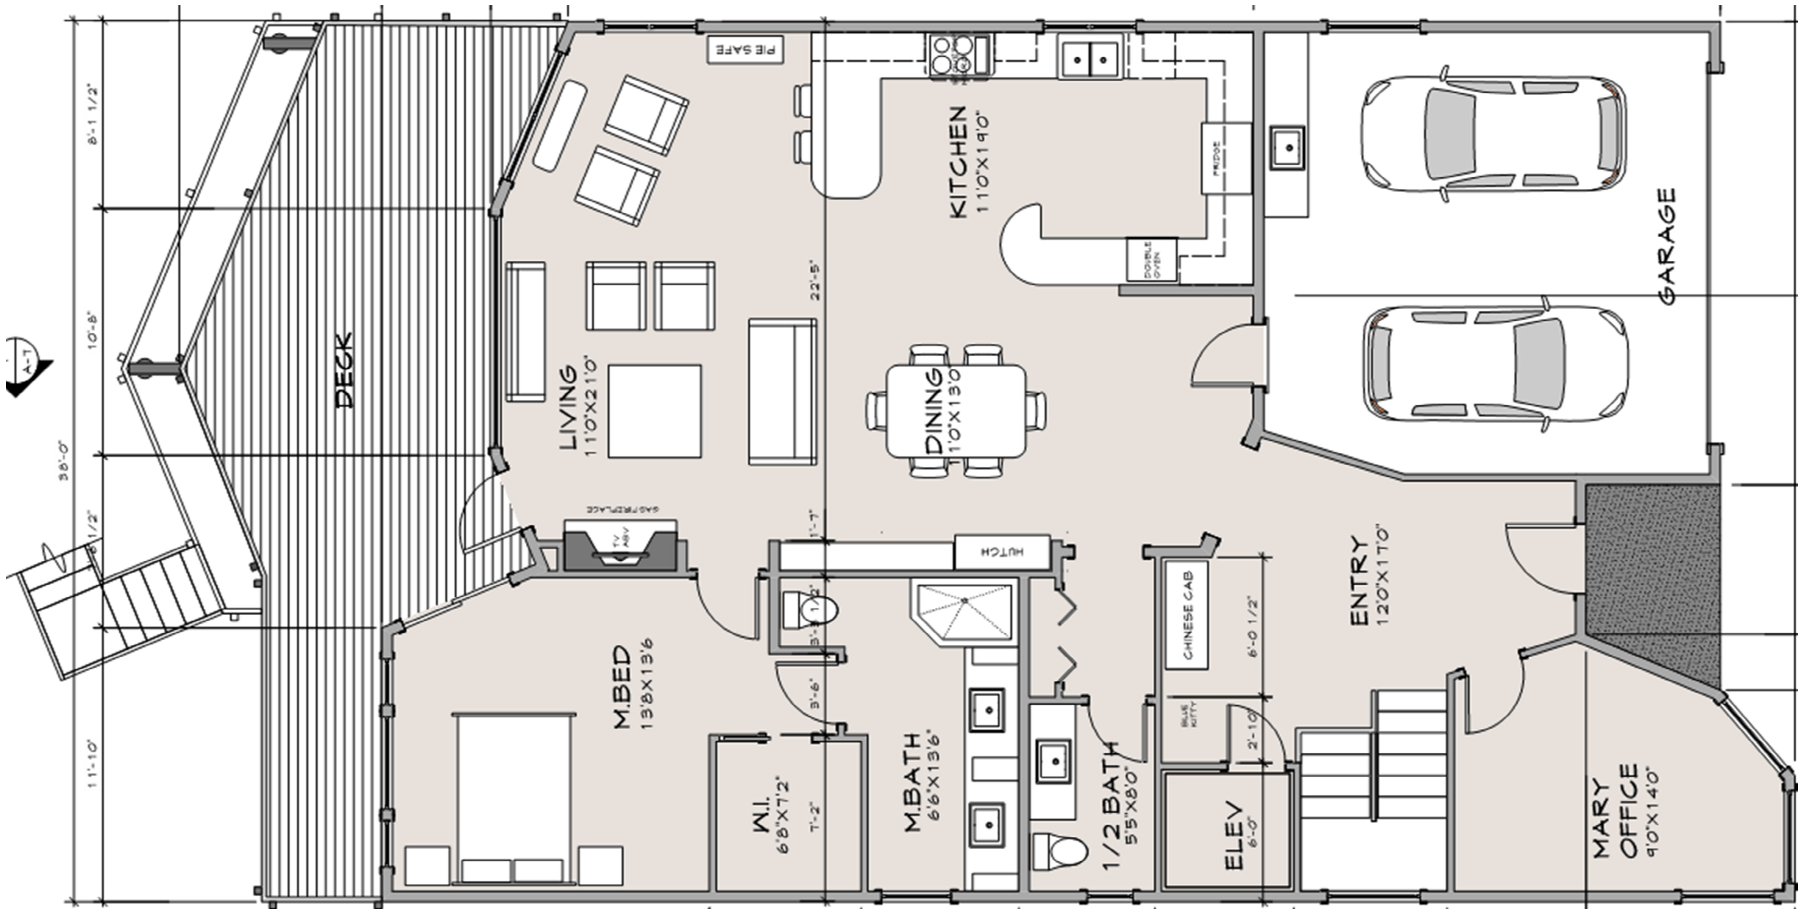

DRC2015-00133 – MAHER – UPPER FLOOR PLAN

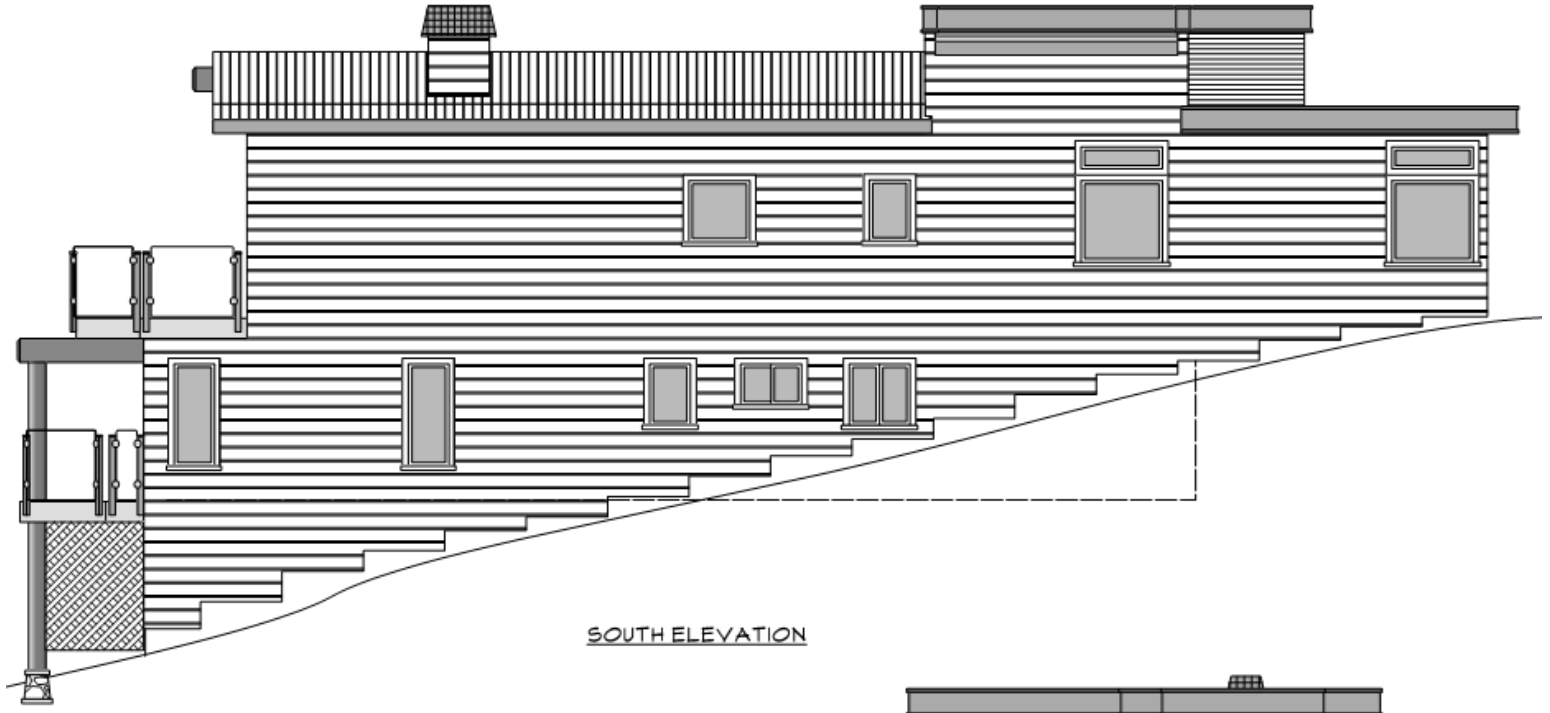

SOUTH ELEVATION

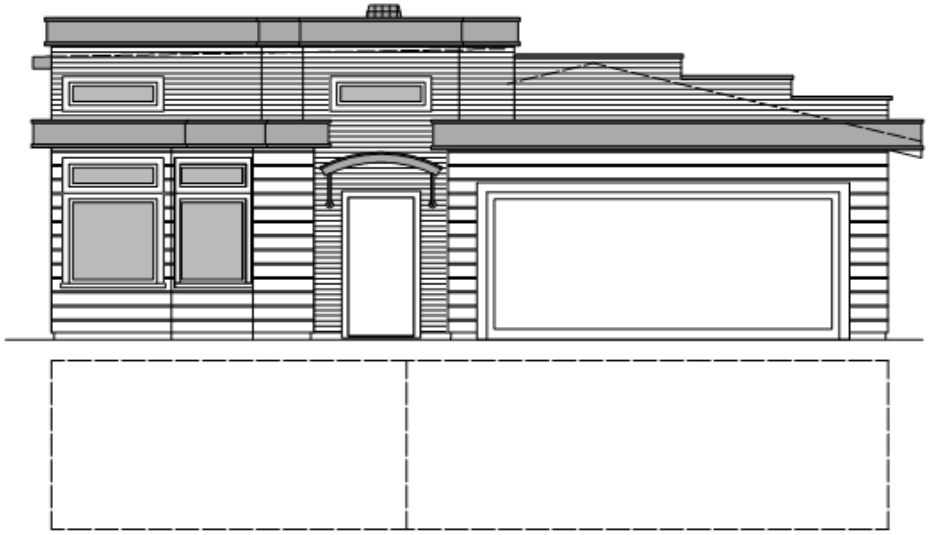

EAST ELEVATION

DRC2015-00133 – MAHER – ELEVATIONS

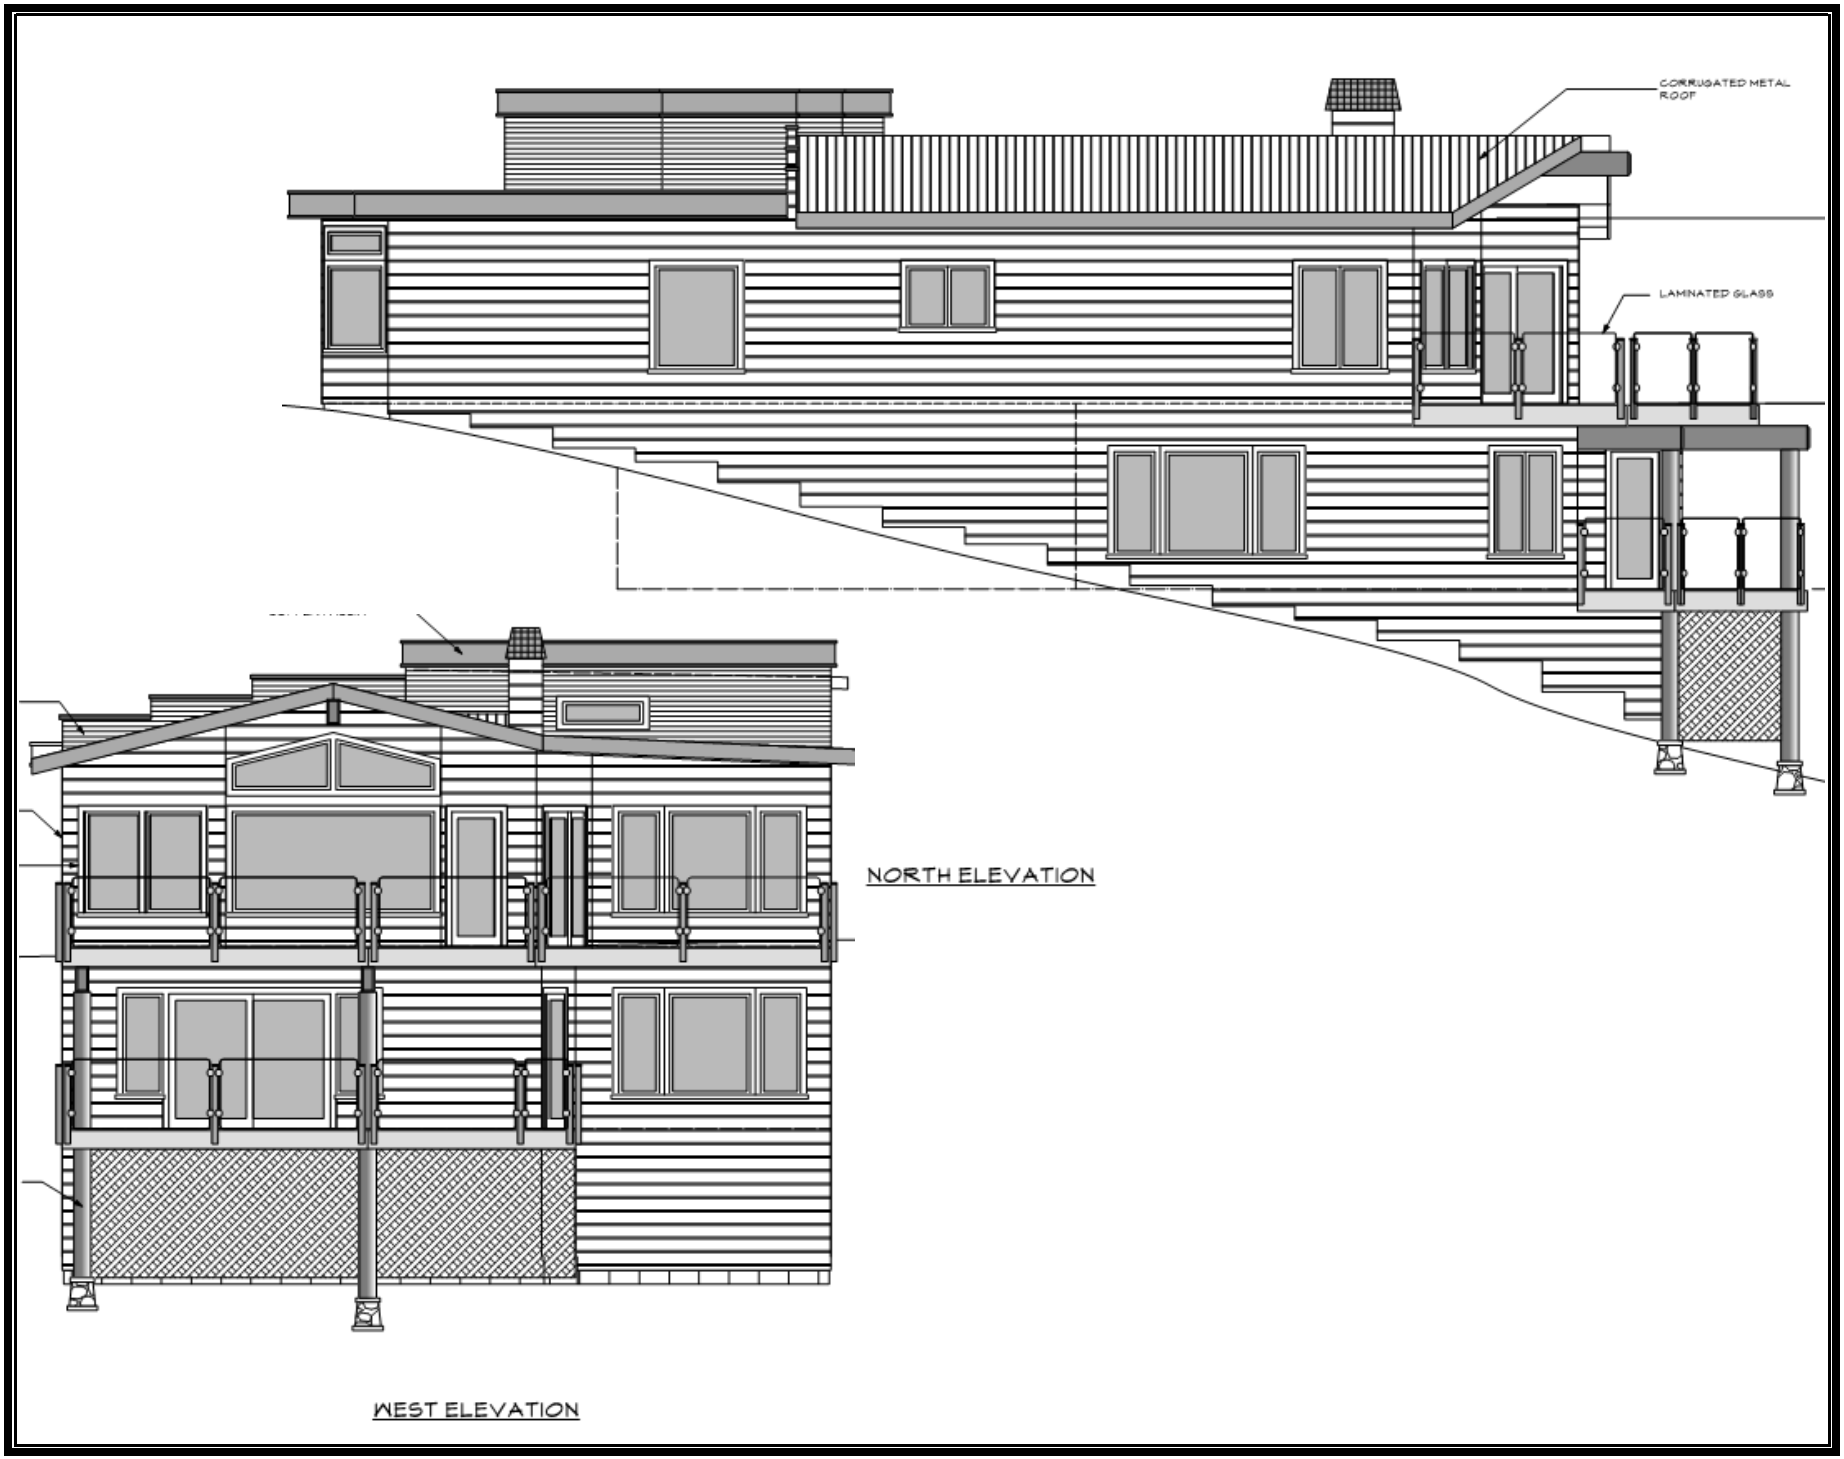
CORRUGATED METAL ROOF
LAMINATED GLASS
NORTH ELEVATION
WEST ELEVATION