PARCEL MAP CO 04-0575

OF THE N.W. 1/4, OF THE S.E. 1/4, OF SECTION 11, T.26S., R.12E., MDB&M,
[CERTIFICATE OF COMPLIANCE: DOCUMENT 2002-061061]
IN THE COUNTY OF SAN LUIS OBISPO,
STATE OF CALIFORNIA.

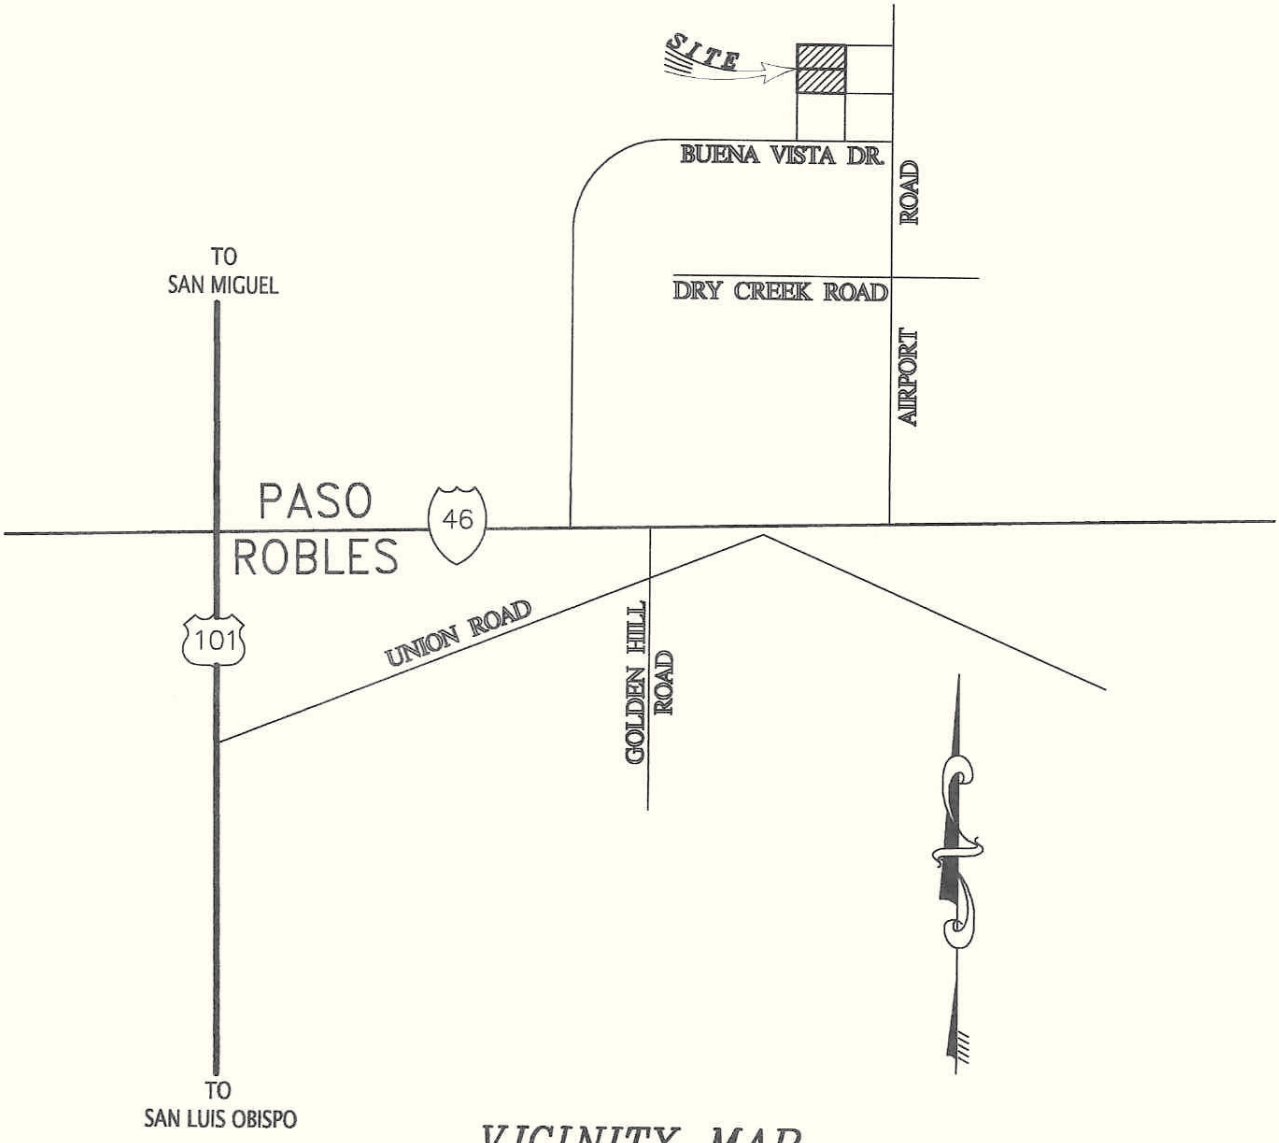

VICINITY MAP

NO SCALE

PARCEL MAP CO 04-0575

OF THE N.W. 1/4, OF THE S.E. 1/4, OF SECTION 11, T.26S., R.12E., MDB&M,
[CERTIFICATE OF COMPLIANCE: DOCUMENT 2002-061061]
IN THE COUNTY OF SAN LUIS OBISPO,
STATE OF CALIFORNIA.

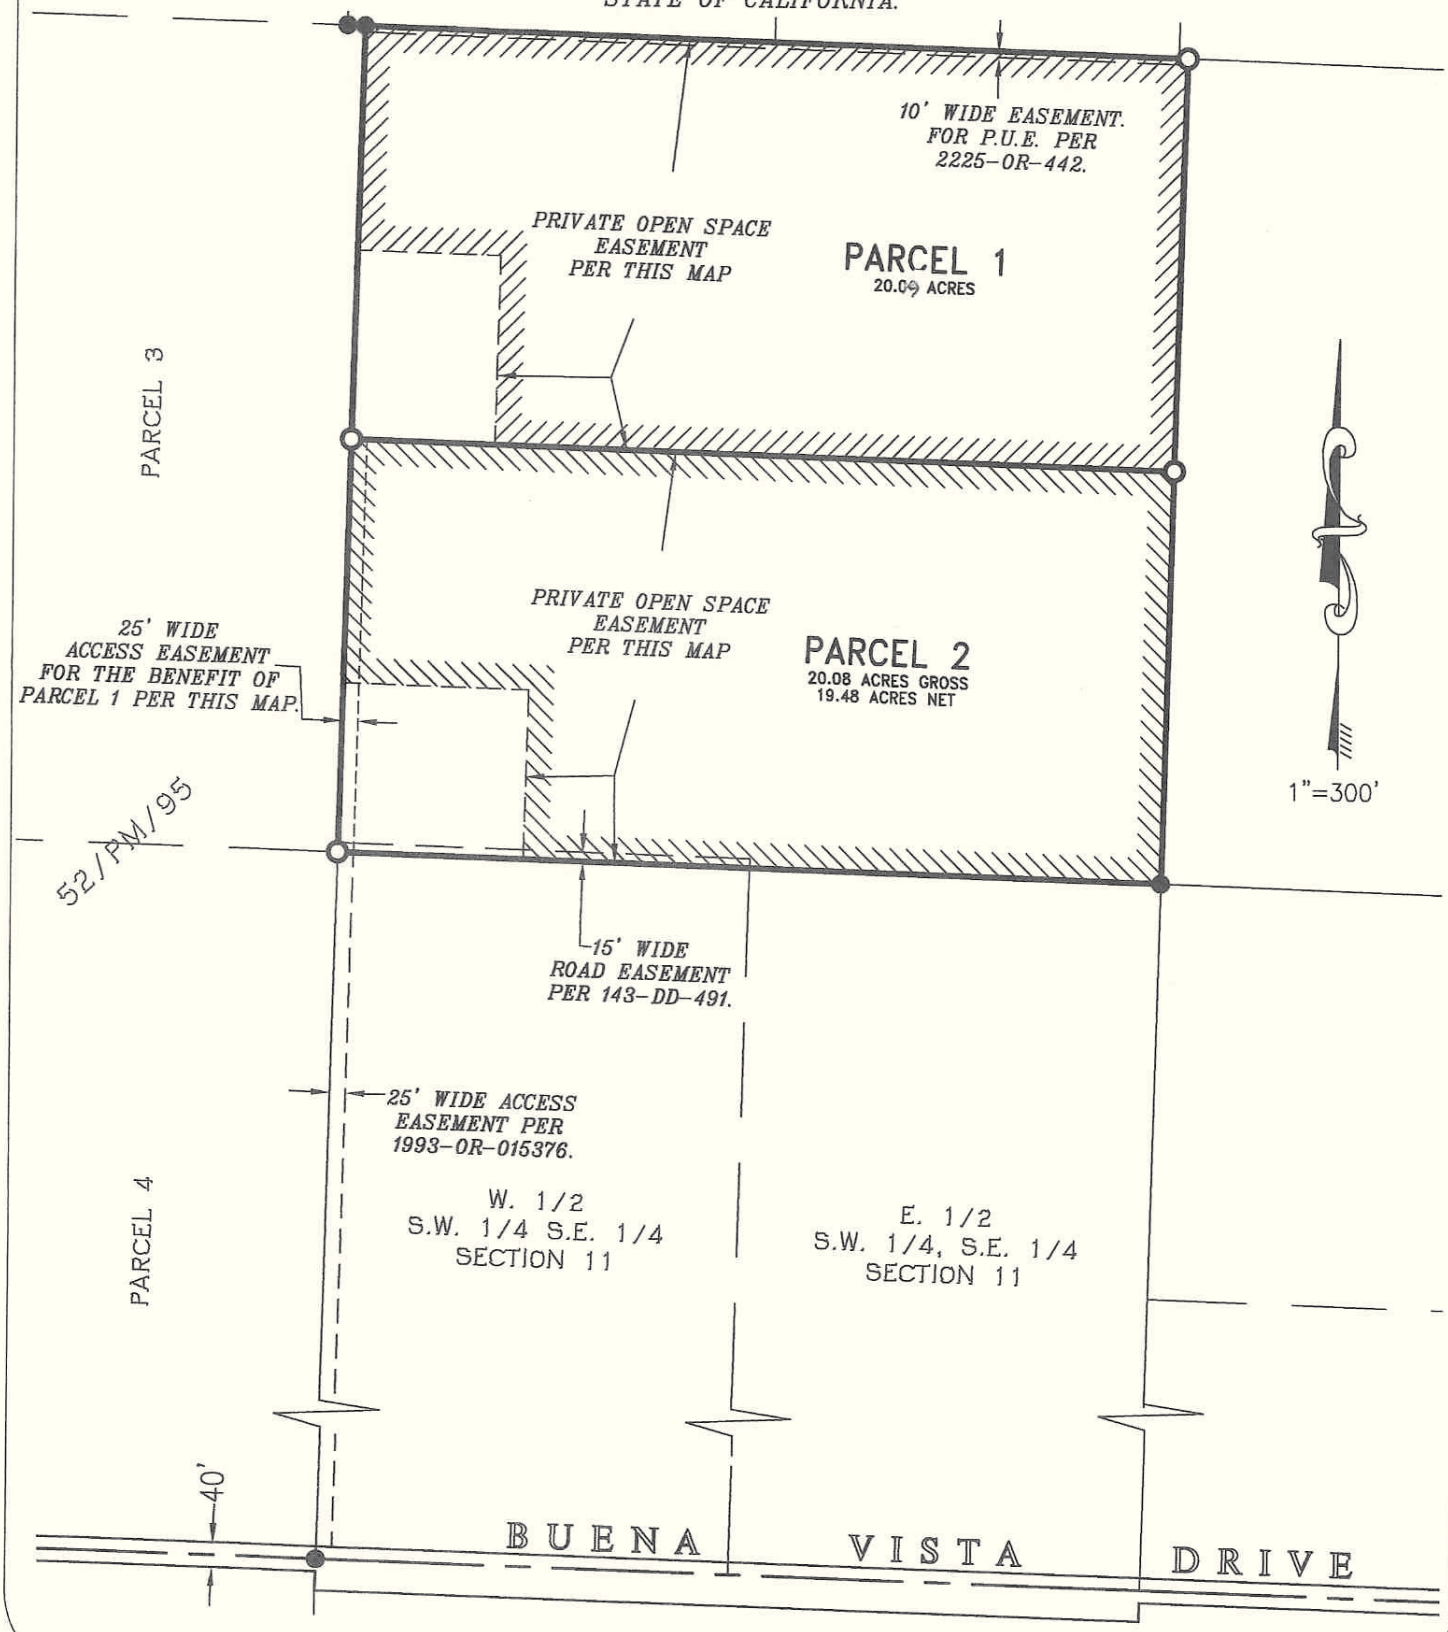

TWIN CITIES SURVEYING, INC. JN 04201